PROJ. REFERENCE NO.	SHEET NO.
W-5107	TMP-18

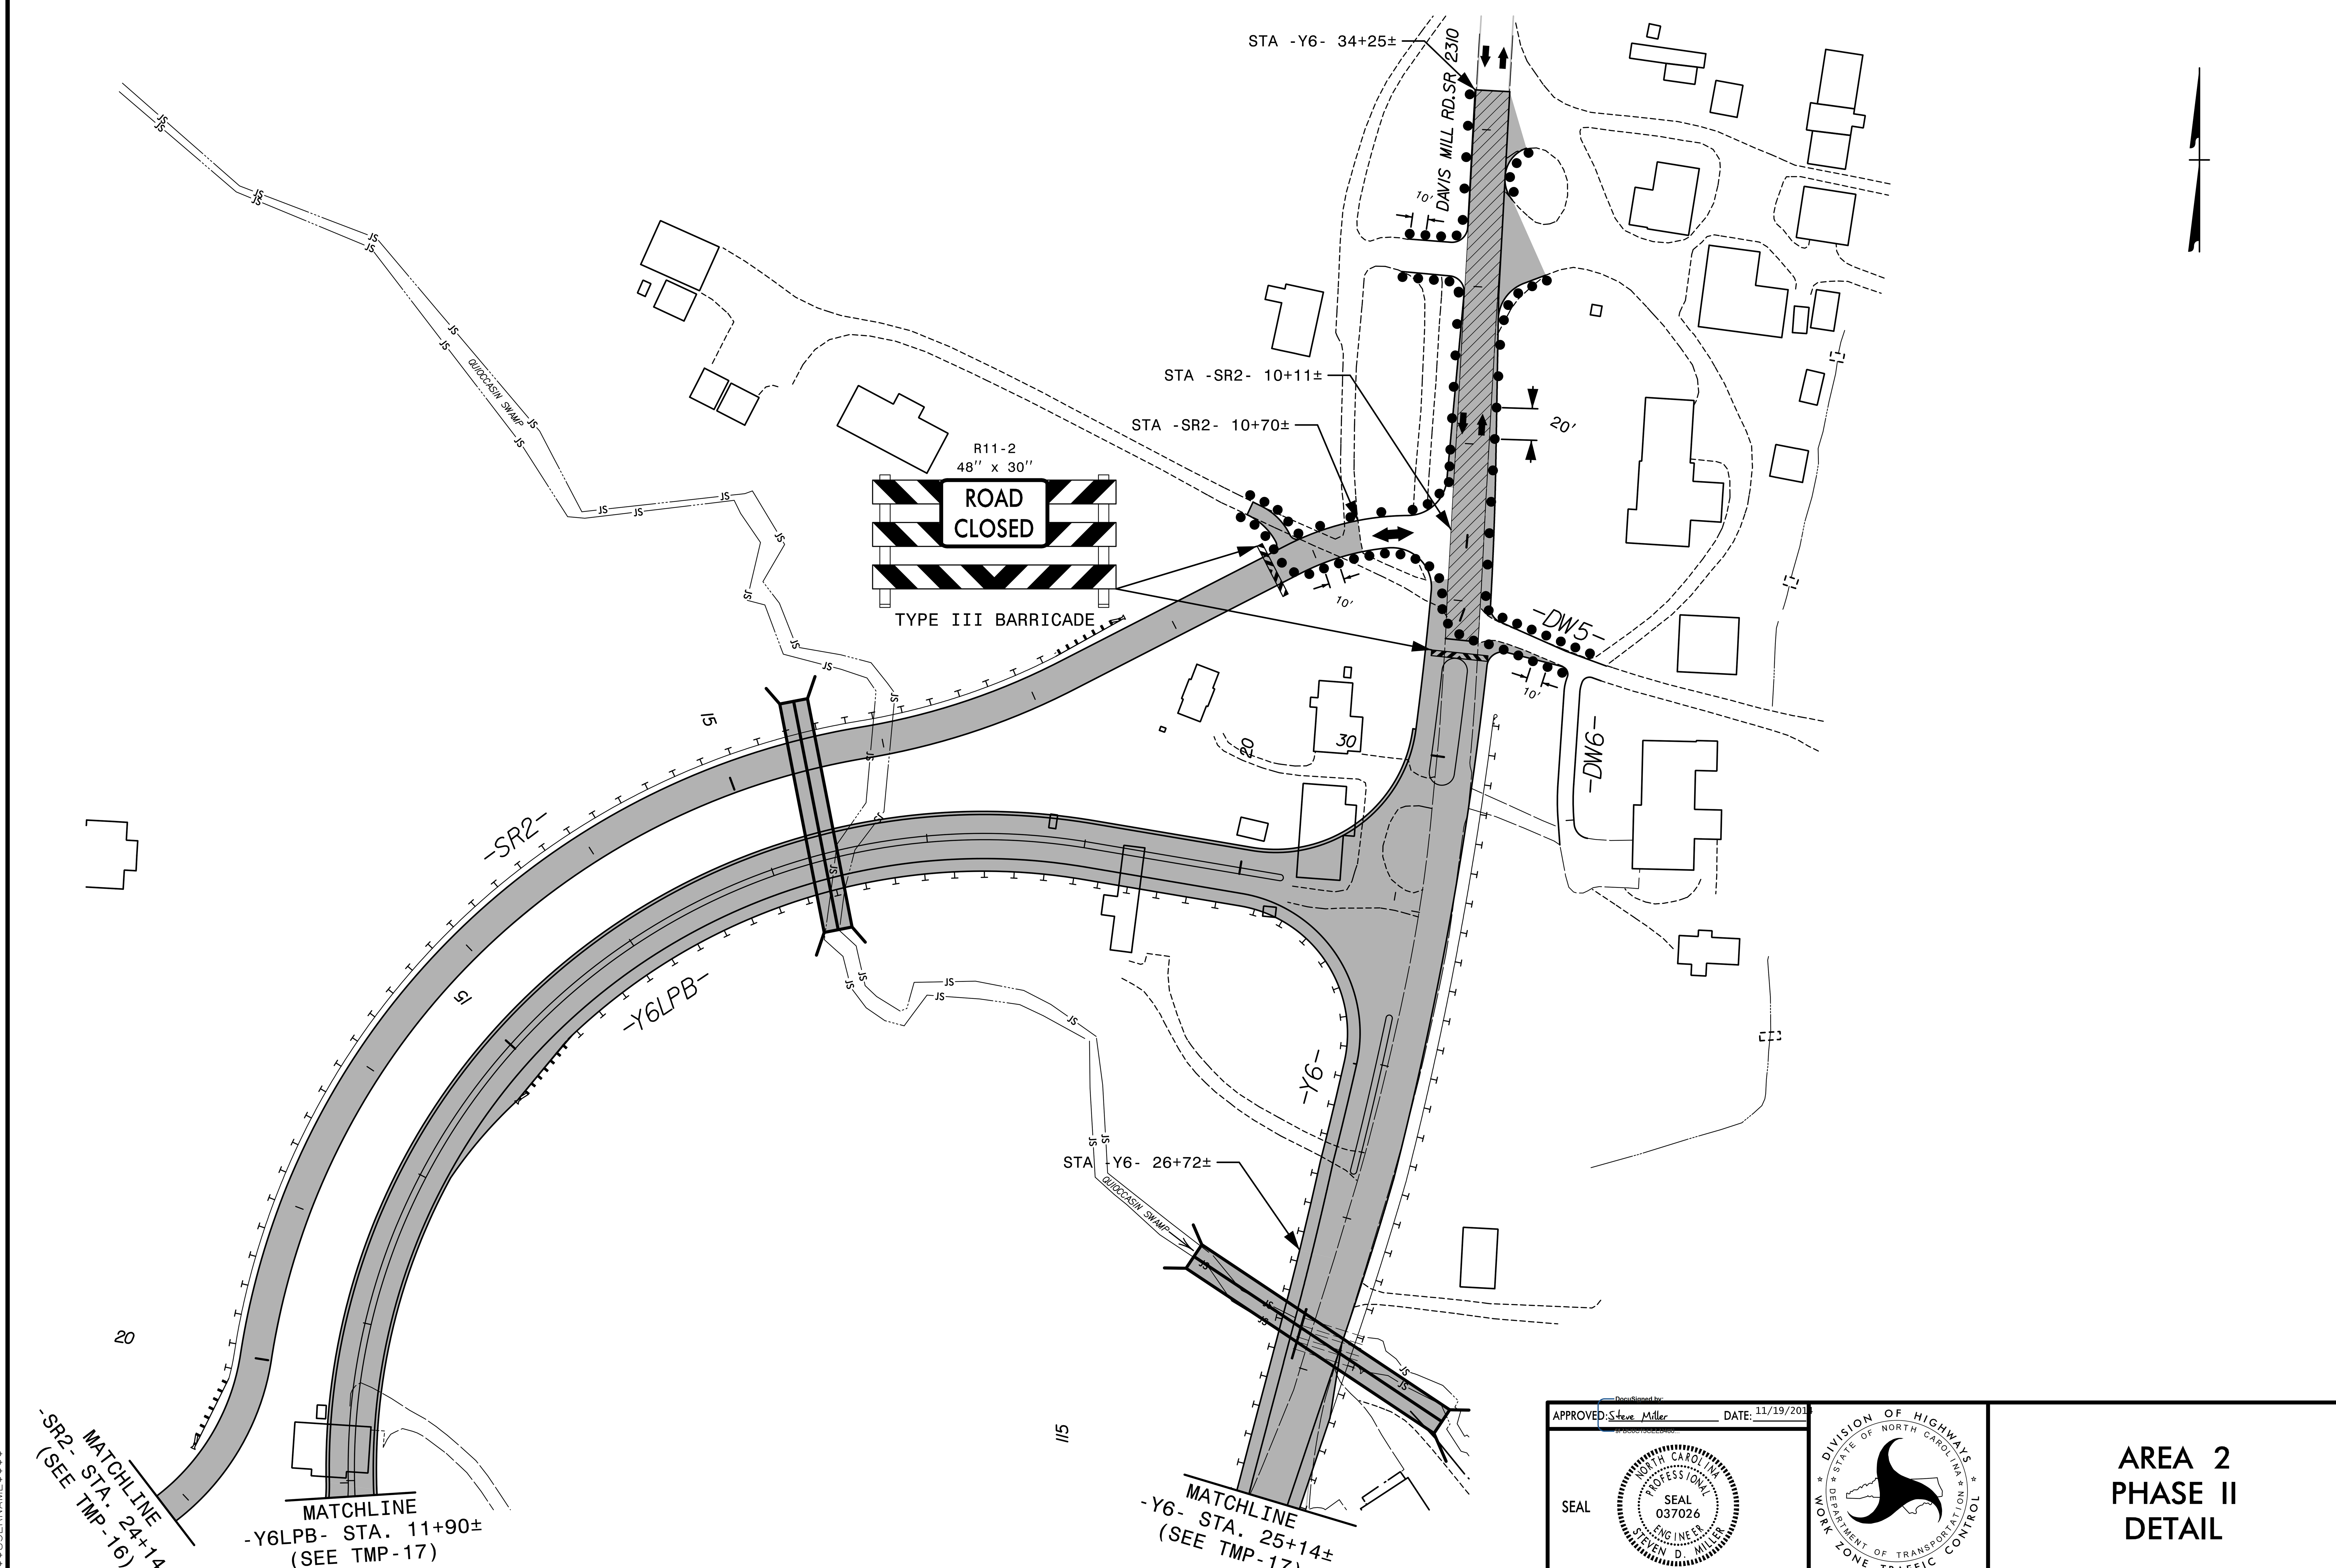

APPROVED: Steve Miller DATE: 11/19/2014

SEAL

NORTH CAROLINA PROFESSIONAL SEAL 037026 ENGINEER STEVEN D. MILLER

DIVISION OF HIGHWAYS · STATE OF NORTH CAROLINA · DEPARTMENT OF TRANSPORTATION · WORK ZONE TRAFFIC CONTROL

AREA 2
PHASE II
DETAIL

$$$$$SYSTIME$$$$$
$$$$$$$$$DGN$$$$$$$$$$$$$$$$
$$$USERNAME$$$$