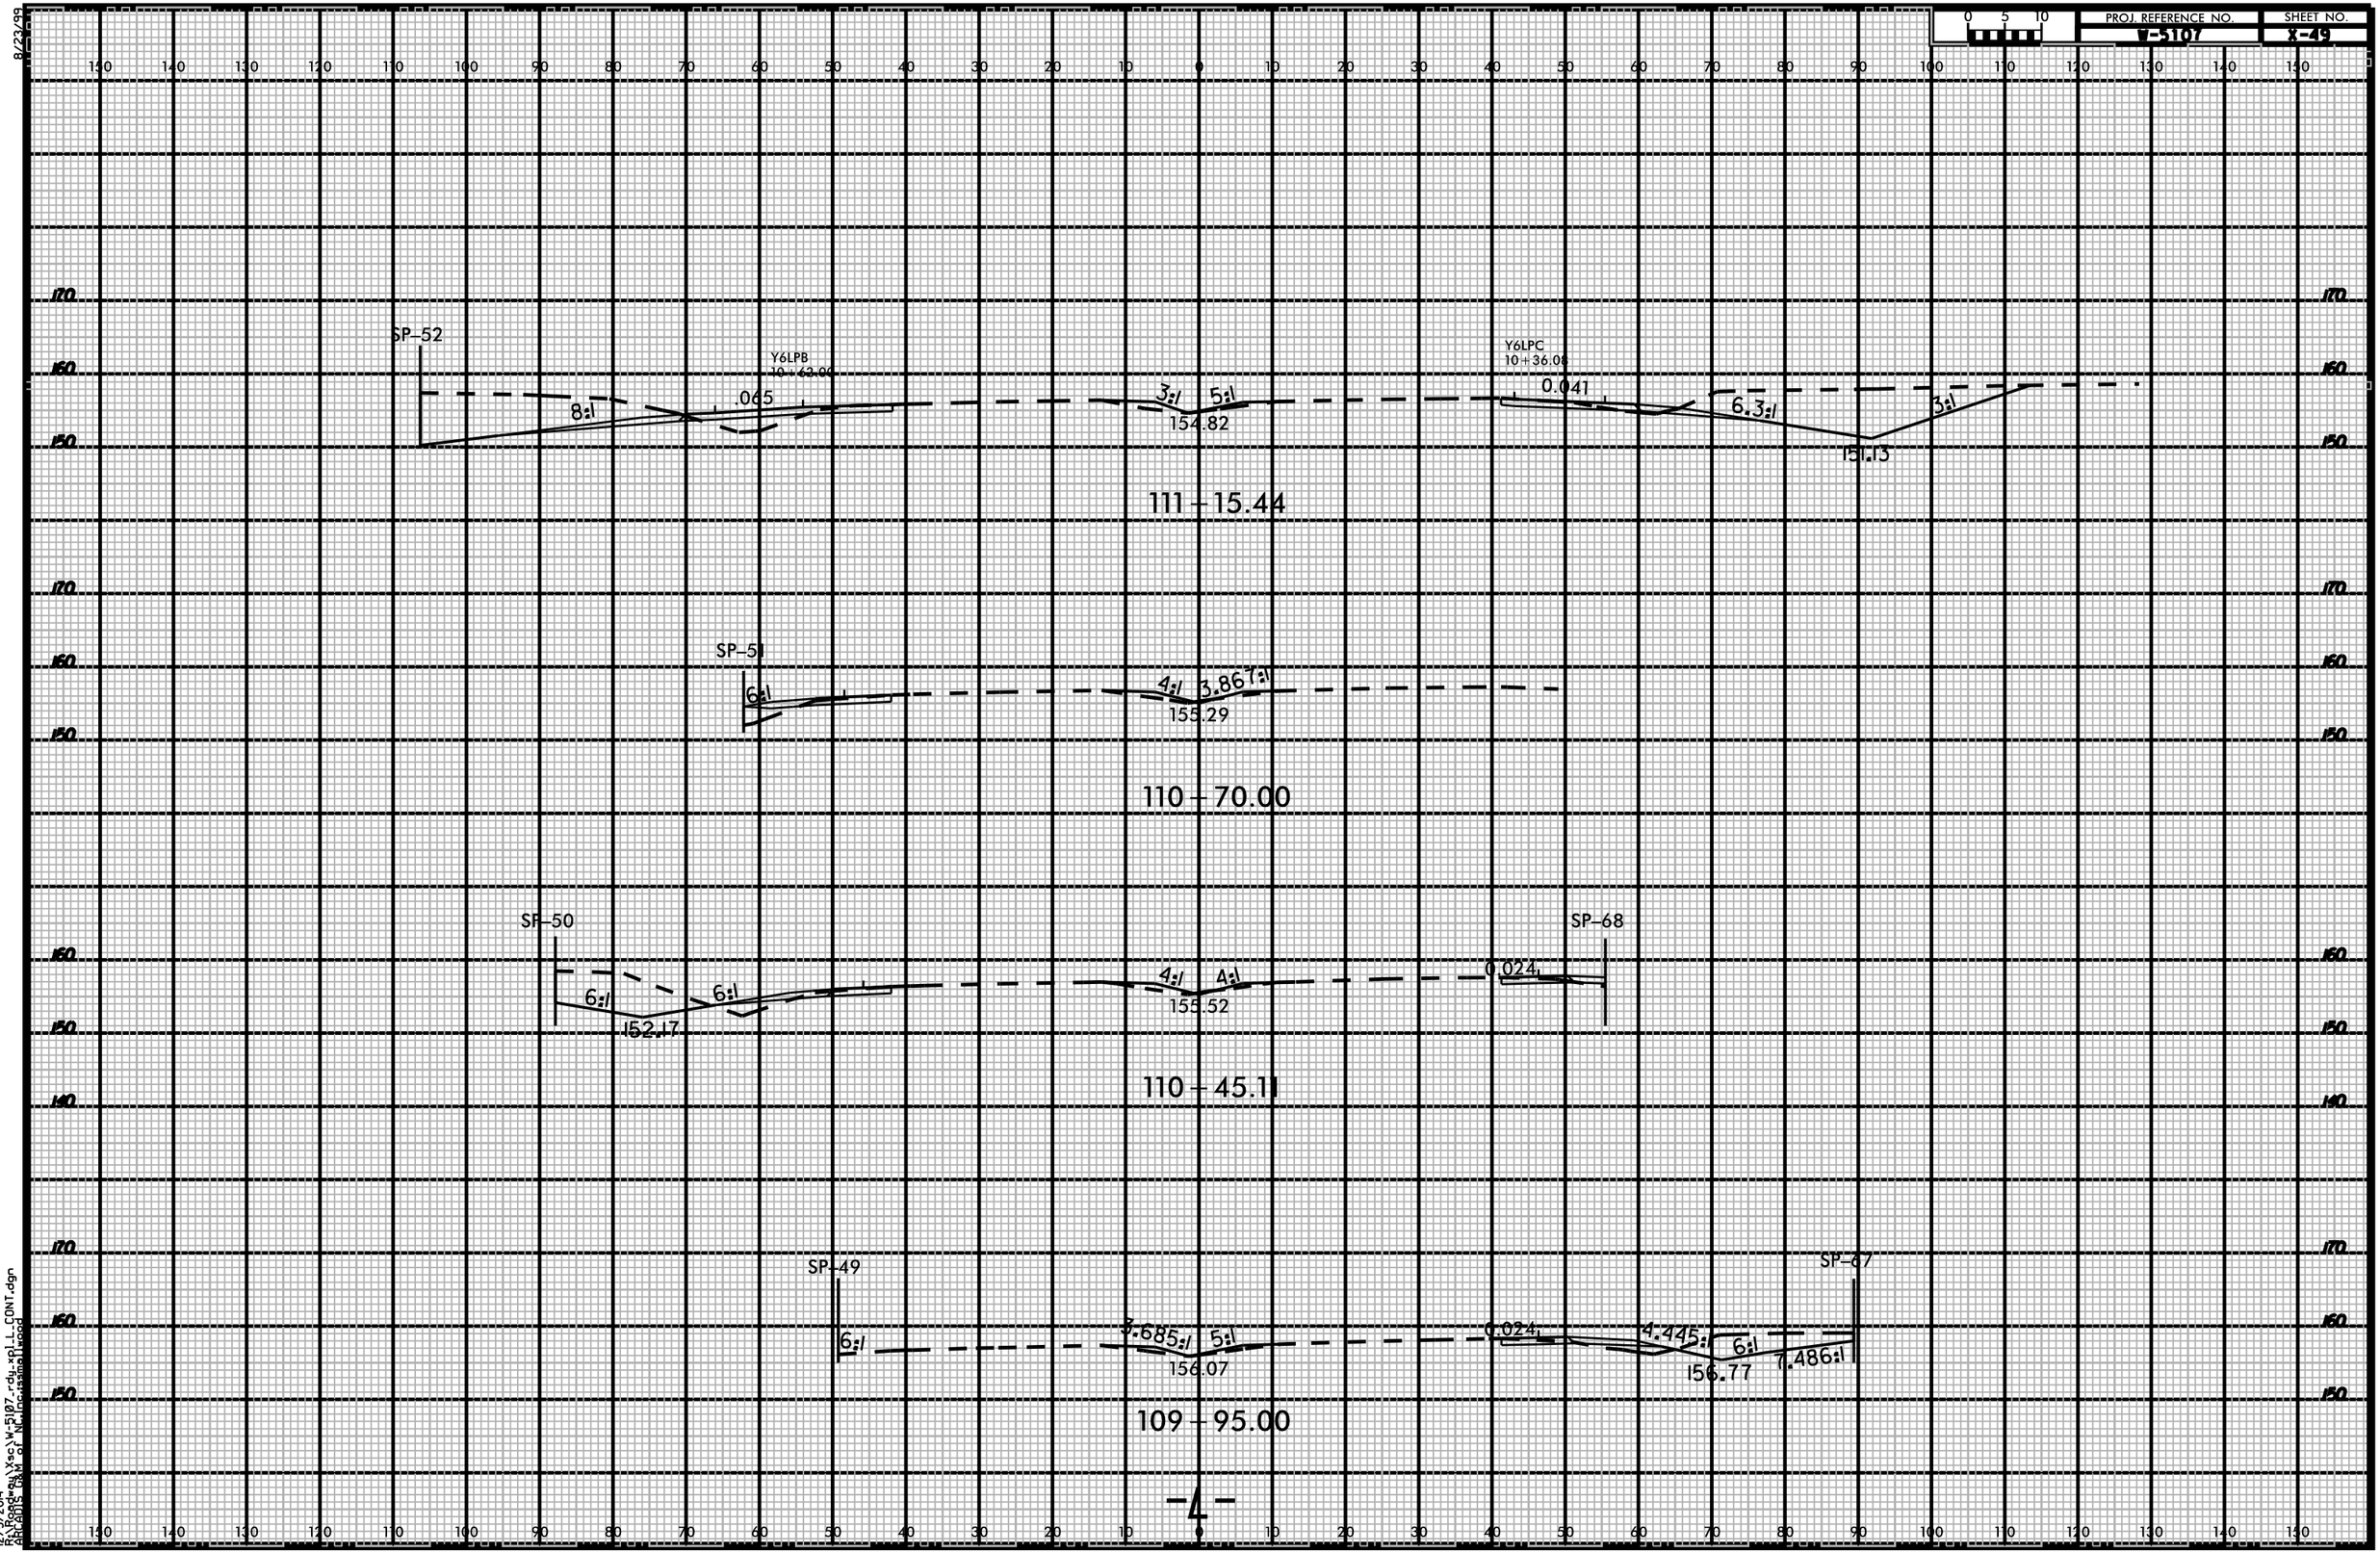

8/23/99

12/5/2014
R:\Roadway\Sec\W-5107-rdy-xpl_CONT.dgn
BRIDGES (BKM of NC Inc.)smallwood