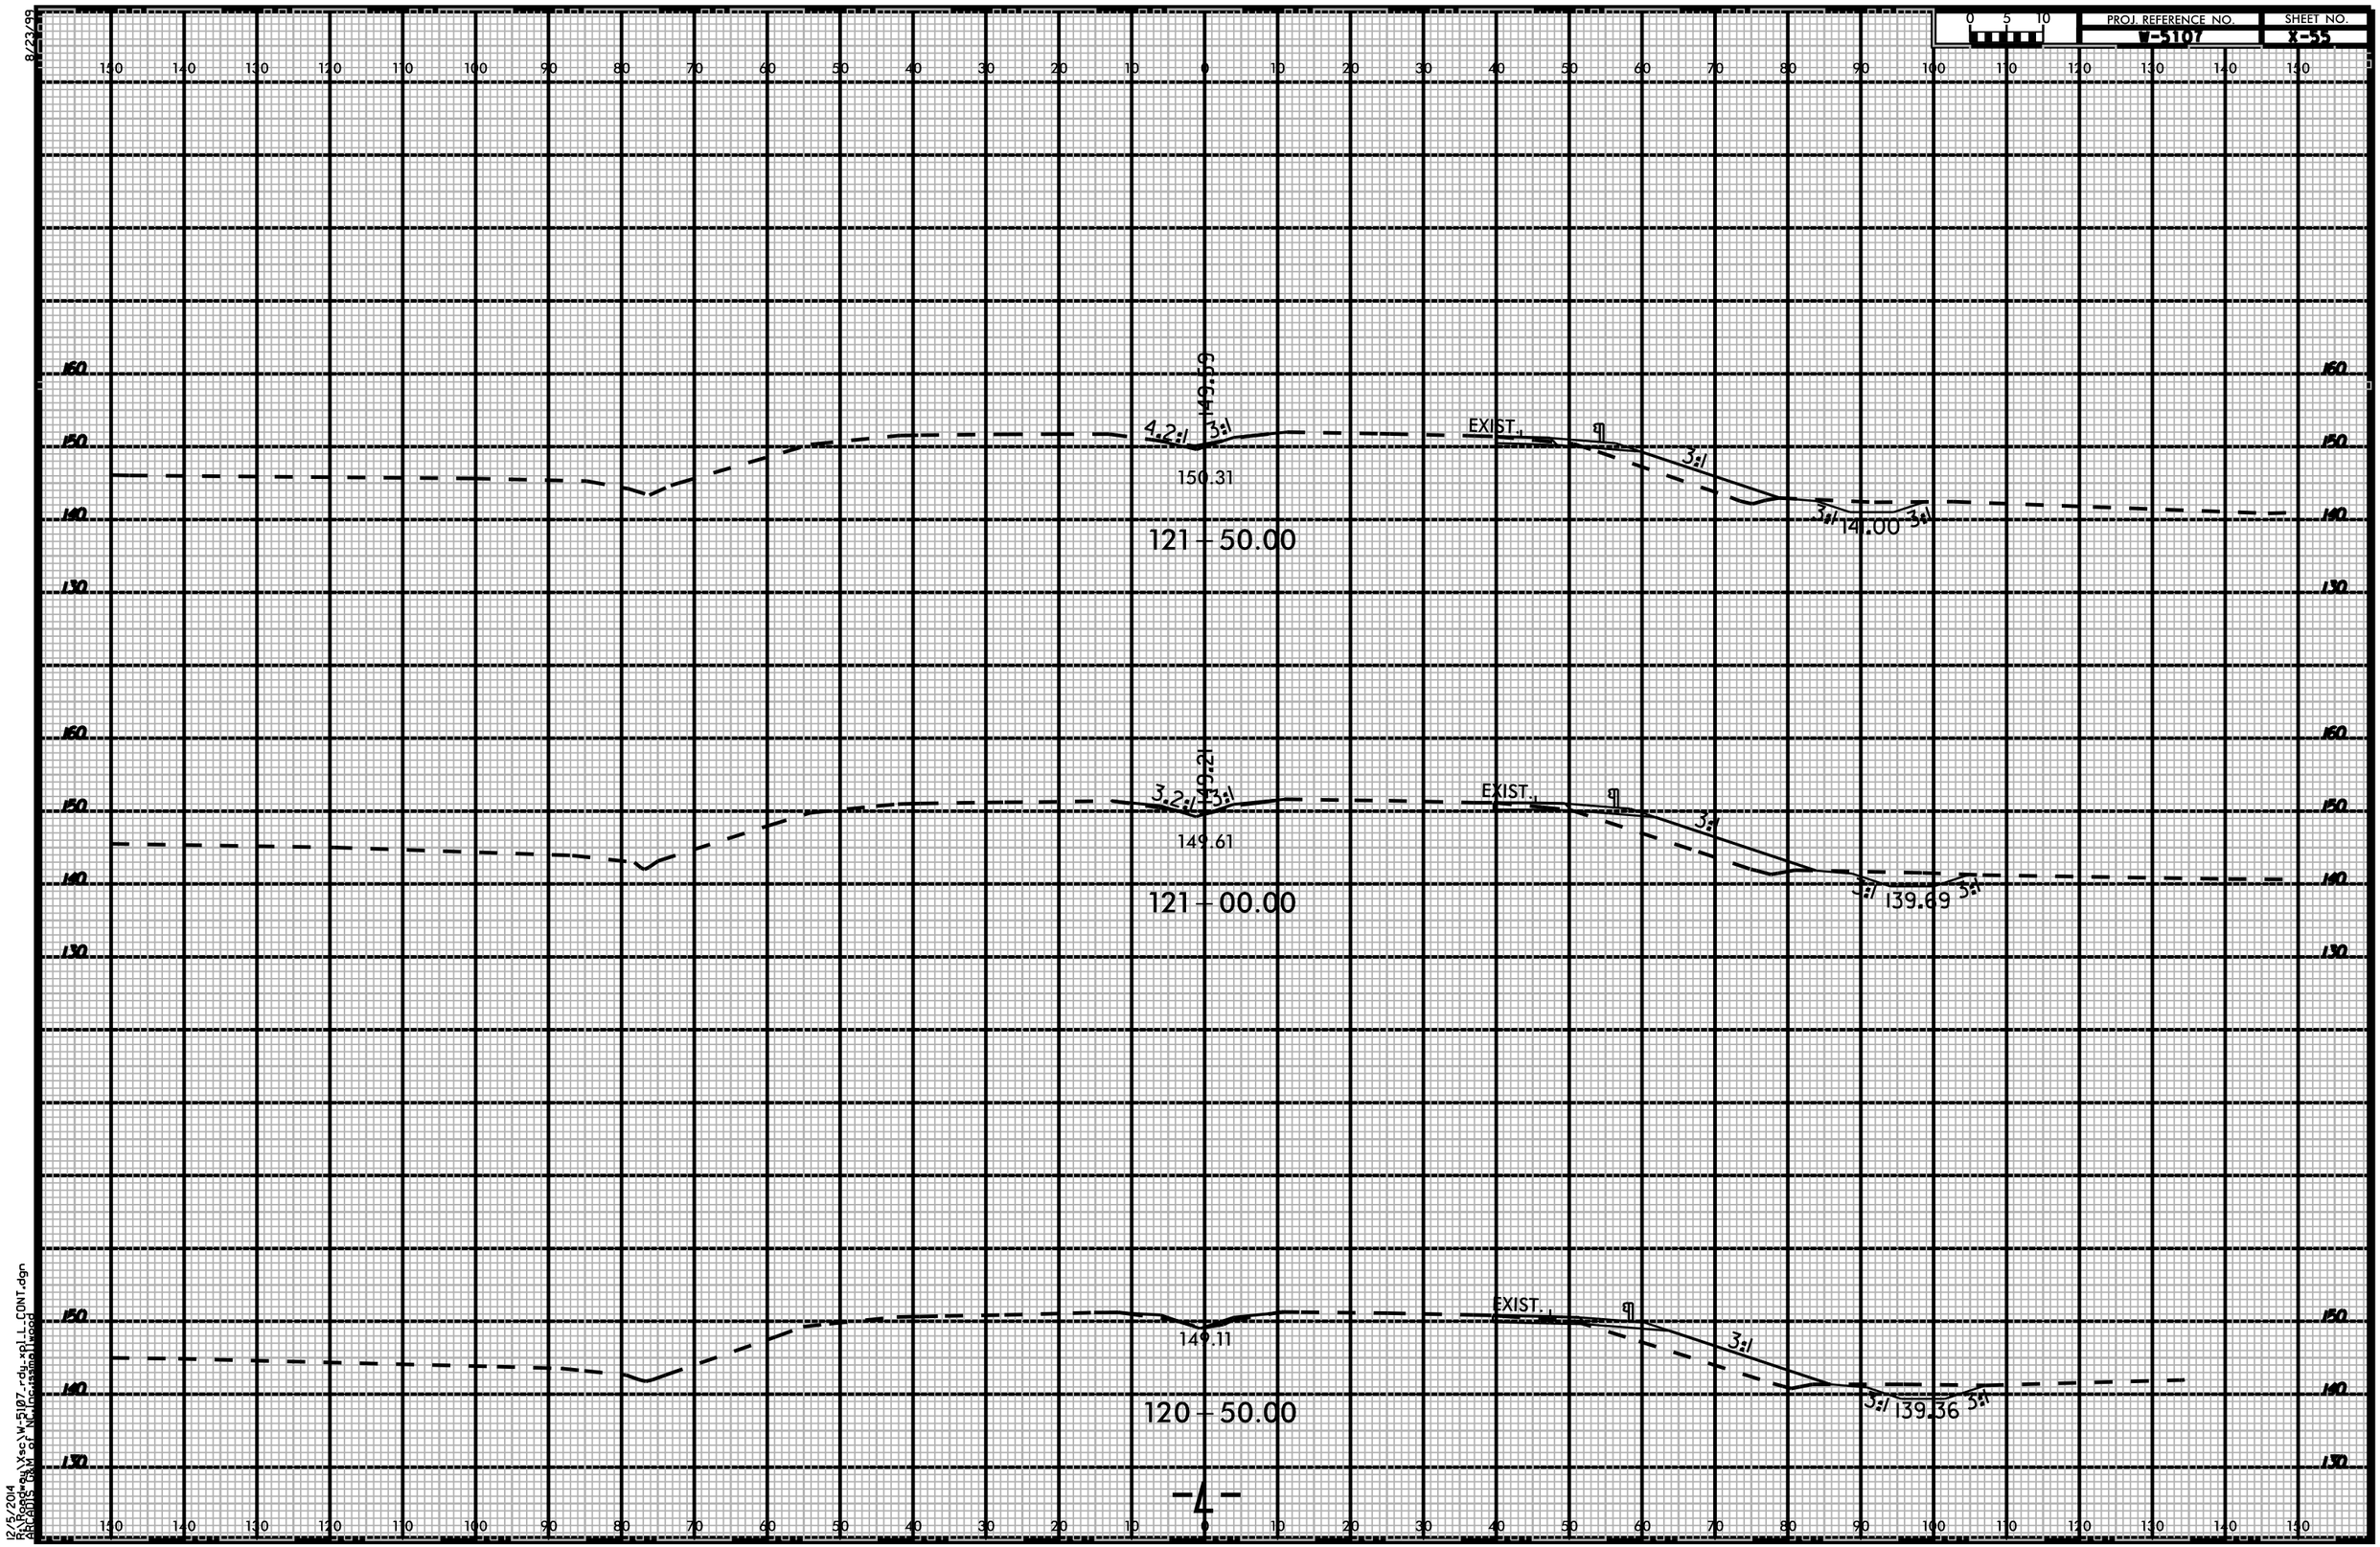

12/5/2014
R:\Roadway\Xsec\W-5107-rdy-xpl-L_CONT.dgn
BRCADDIS (R.M. of NC Inc.)smallwood