DocuSign Envelope ID: 4795AB1C-C5AD-466E-BA12-F8C22C5BFB10

PROJ. REFERENCE NO.	SHEET NO.
U-3315	TMP-6

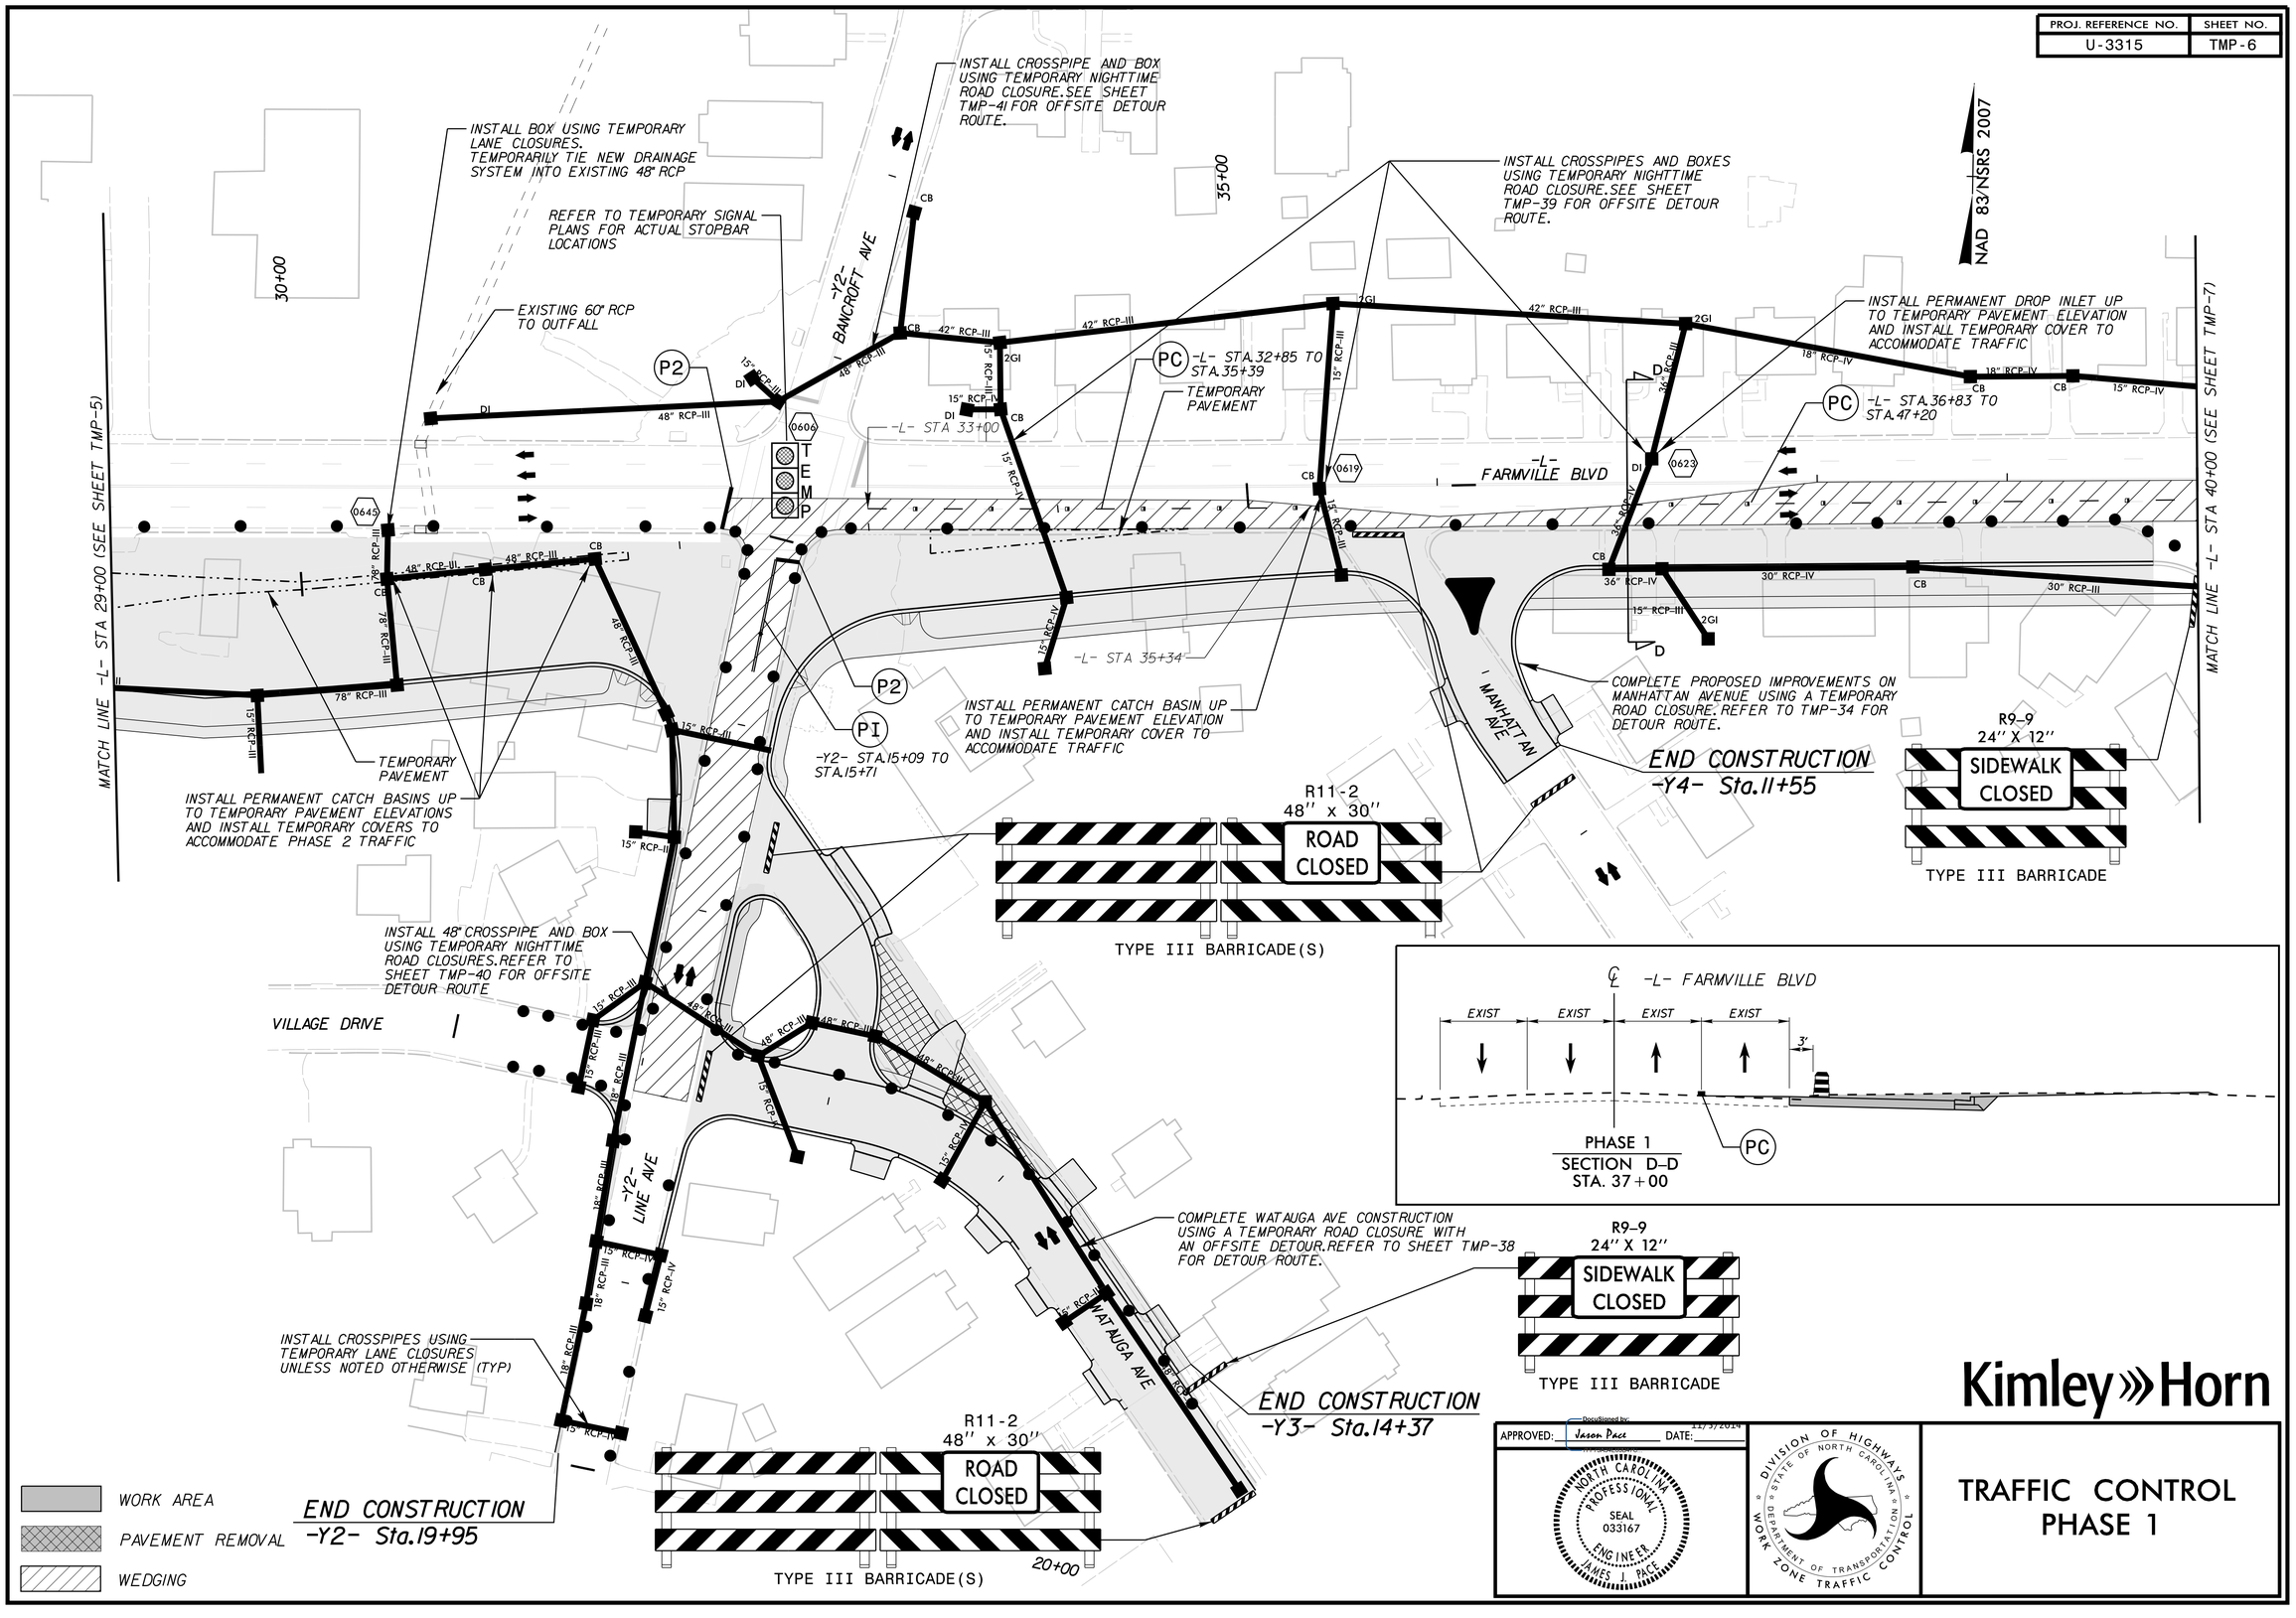

Kimley»Horn

APPROVED: DocuSigned by: Jason Pace DATE: 11/3/2014

NORTH CAROLINA PROFESSIONAL SEAL 033167 ENGINEER JAMES I PACE

DIVISION OF HIGHWAYS STATE OF NORTH CAROLINA DEPARTMENT OF TRANSPORTATION WORK ZONE TRAFFIC CONTROL

TRAFFIC CONTROL PHASE 1

K:\RAL_Roadway\011036175 (U-3315)\Traffic\TrafficControl\TCP\Sheets\u3315_TMP_pst06.dgn

11/4/2014