8/17/99

REVISIONS

02-JUL-2015 13:12
O:\RDY\DTHREE_NEW HANDOVER\W-5103_41867.1.1_US 421 Median Crossover Relet (use this file)\ROADWAY\Proj\PLAN SHEETS_EROSION CONTROL\W5103_D03_EC_12_PSH_13.dgn
$$$$USERNAME$$$$

PROJECT REFERENCE NO.	SHEET NO.
W-5103A	EC-12
R/W SHEET NO.	
ROADWAY DESIGN ENGINEER	HYDRAULICS ENGINEER
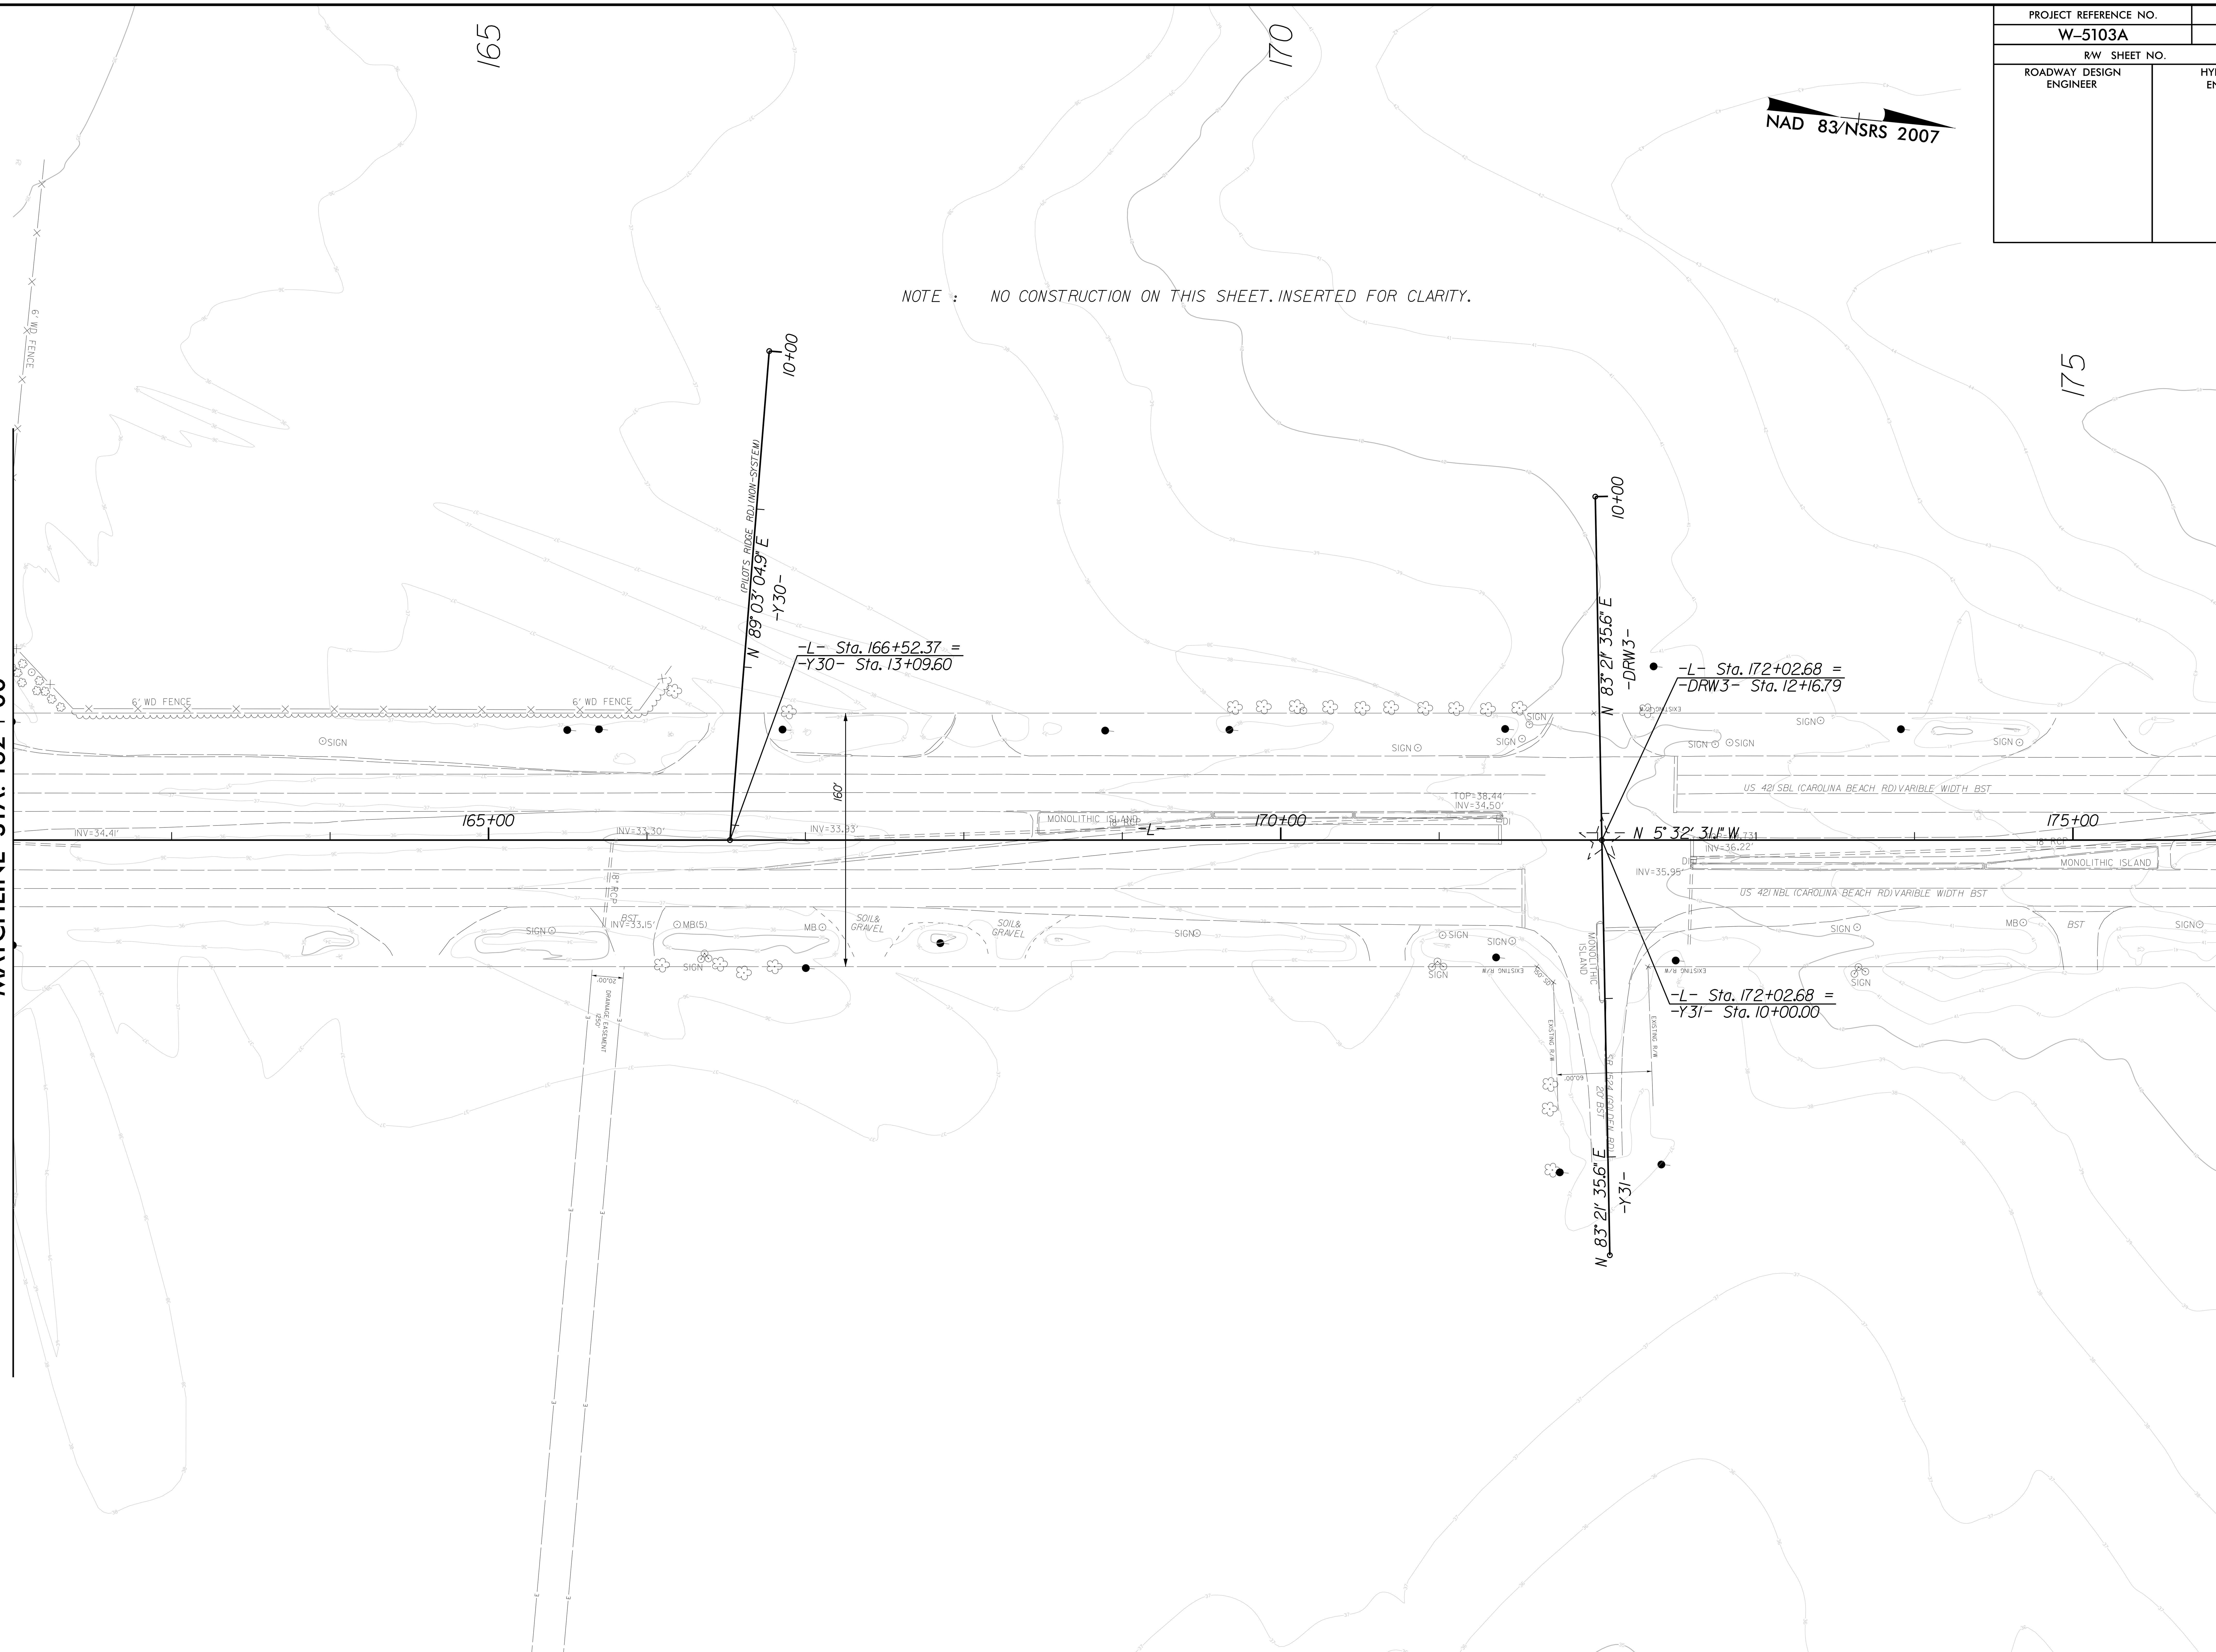
NOTE : NO CONSTRUCTION ON THIS SHEET. INSERTED FOR CLARITY.