DocuSign Envelope ID: D7D3D9B8-528C-4FAA-8D90-E0D2AFA06847

TIP NO.	SHEET NO.
W-5519	SIGN-13

APPROVED: DocuSigned by: William J. Hamilton A0560D704648484...

DATE: 9/11/2015

SEAL

NORTH CAROLINA PROFESSIONAL SEAL 32396 ENGINEER WILLIAM J. HAMILTON

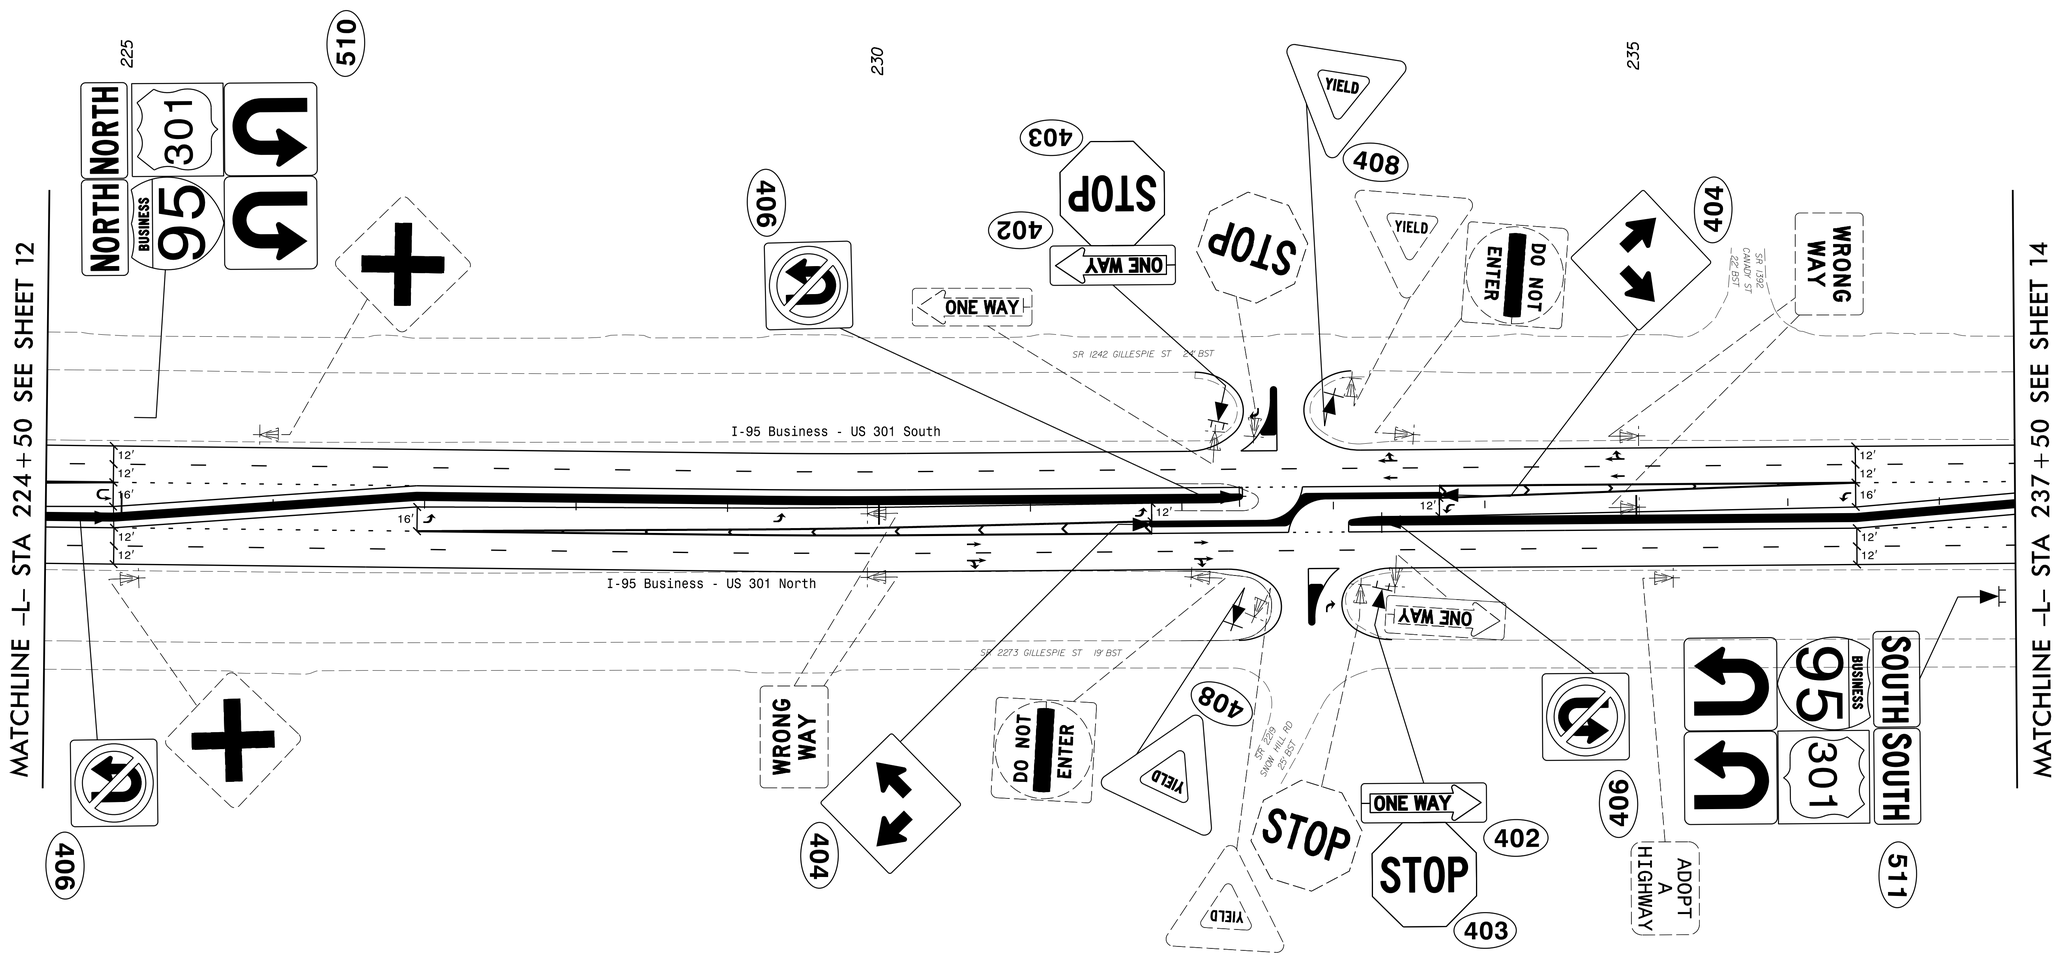

NOTE: EXISTING SIGNS SHALL BE REMOVED, UNLESS OTHERWISE NOTED OR DIRECTED BY ENGINEER.

Prepared in the offices of:

RAMEY KEMP & ASSOCIATES, INC.
Transportation Engineers
5808 Faringdon Place, Suite 100
Raleigh, North Carolina 27609
919-872-5115 Tel, 919-878-5416 Fax,
www.rameykemp.com

EXISTING AND PROPOSED SIGNS