DocuSign Envelope ID: 80CFDF02-1176-4F3B-9799-7836B42DD968

TIP NO.	SHEET NO.
W-5519	SIGN-17

APPROVED: DocuSigned by: William J. Hamilton A056D7046484484...
9/11/2015
DATE:

SEAL

NORTH CAROLINA PROFESSIONAL SEAL 32396 ENGINEER WILLIAM J. HAMILTON

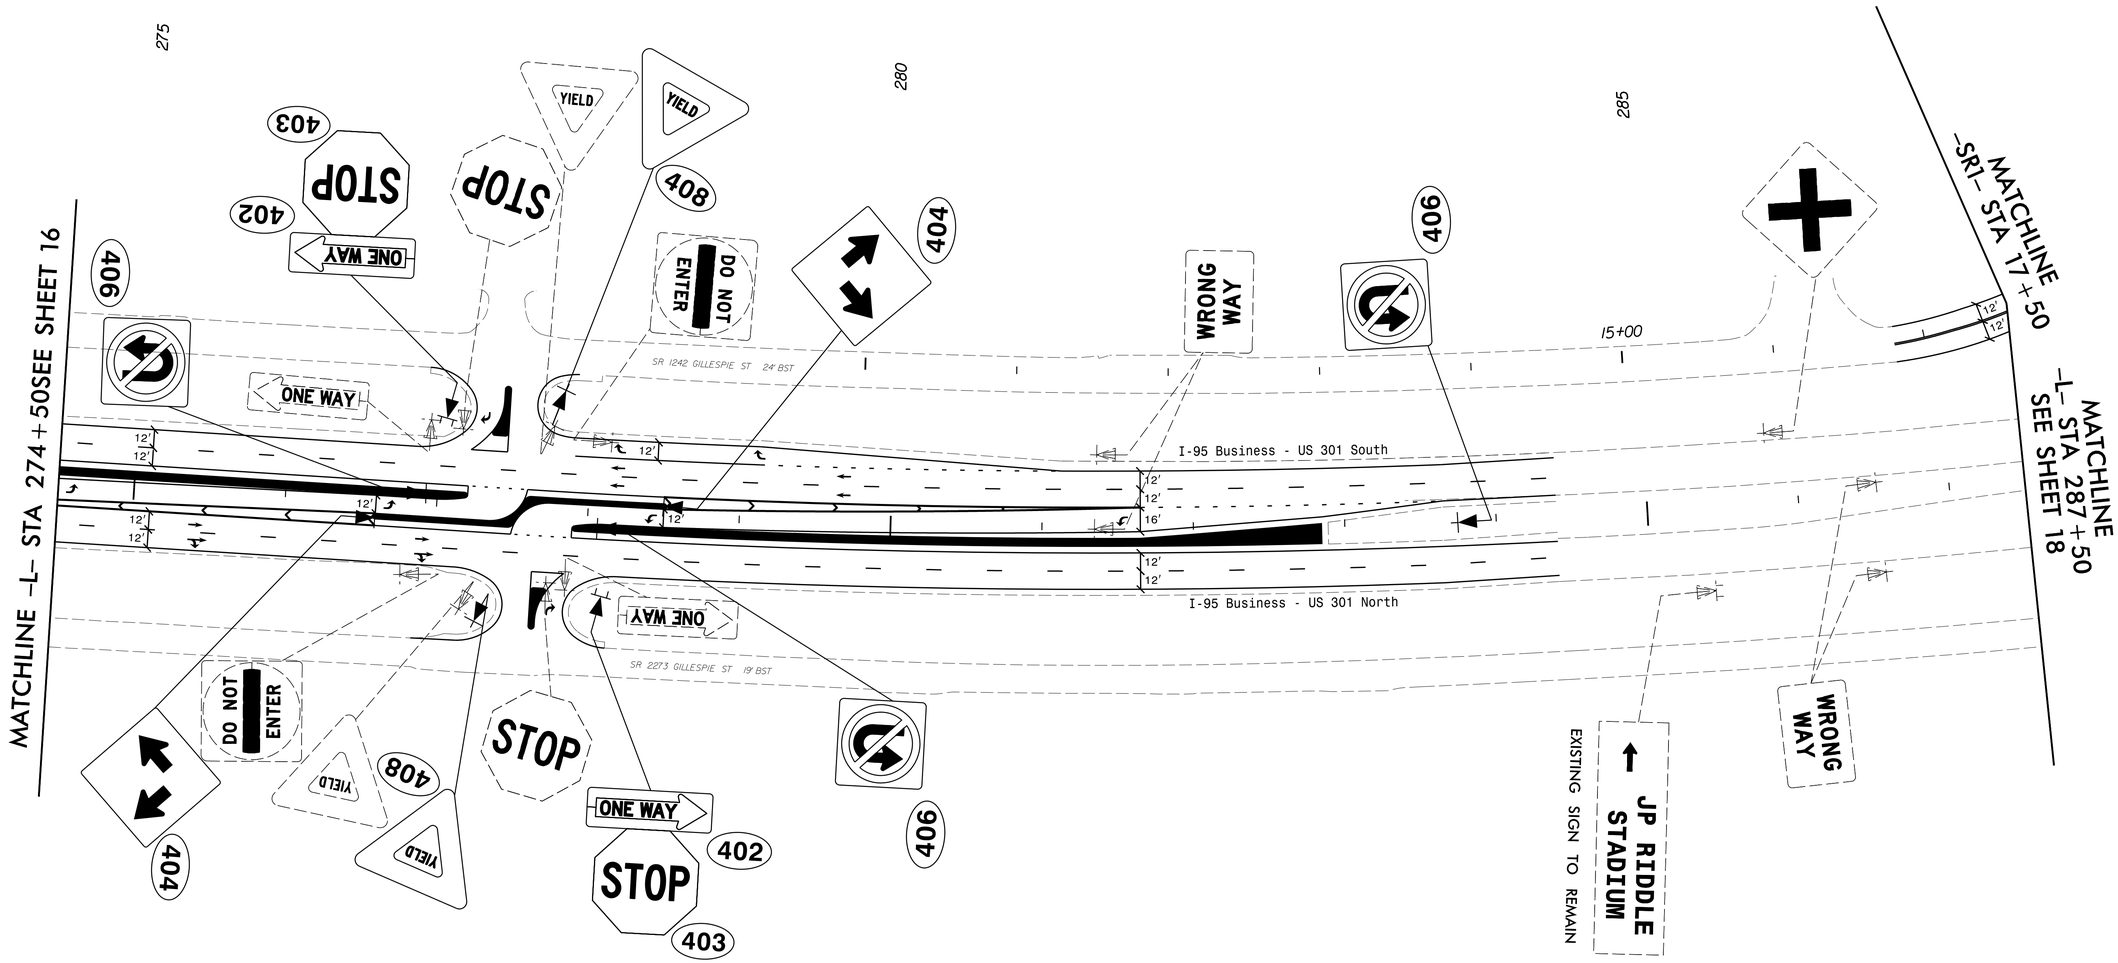

NOTE: EXISTING SIGNS SHALL BE REMOVED, UNLESS OTHERWISE NOTED OR DIRECTED BY ENGINEER.

Prepared in the offices of:
RAMEY KEMP & ASSOCIATES, INC.
Transportation Engineers
5808 Faringdon Place, Suite 100
Raleigh, North Carolina 27609
919-872-5115 Tel, 919-878-5416 Fax.
www.rameykemp.com

EXISTING AND PROPOSED SIGNS