PROJECT REFERENCE NO.	SHEET NO.
B-5121 / B-5317	UC-5

Kimley»Horn ©2014
P.O. BOX 33068 • RALEIGH, N.C. 27636-3068

DESIGNED BY: DGB
DRAWN BY: JGB
CHECKED BY: JRP
APPROVED BY: JAR
REVISED:

NORTH CAROLINA DEPARTMENT OF TRANSPORTATION
UTILITIES ENGINEERING SEC.
PHONE: (919)707-6690
FAX: (919)250-4151

NORTH CAROLINA PROFESSIONAL SEAL 030001 ENGINEER JEREMY A. RIVENBARK
6/8/2016
UTILITY CONSTRUCTION PLANS ONLY

UTILITY CONSTRUCTION

REVISIONS

QUANTITY TOTALS

RELOCATE FIRE HYDRANT:	3
RELOCATE WATER METER:	12
SANITARY SEWER CLEAN-OUT:	15

NAD 83/NSRS 2007

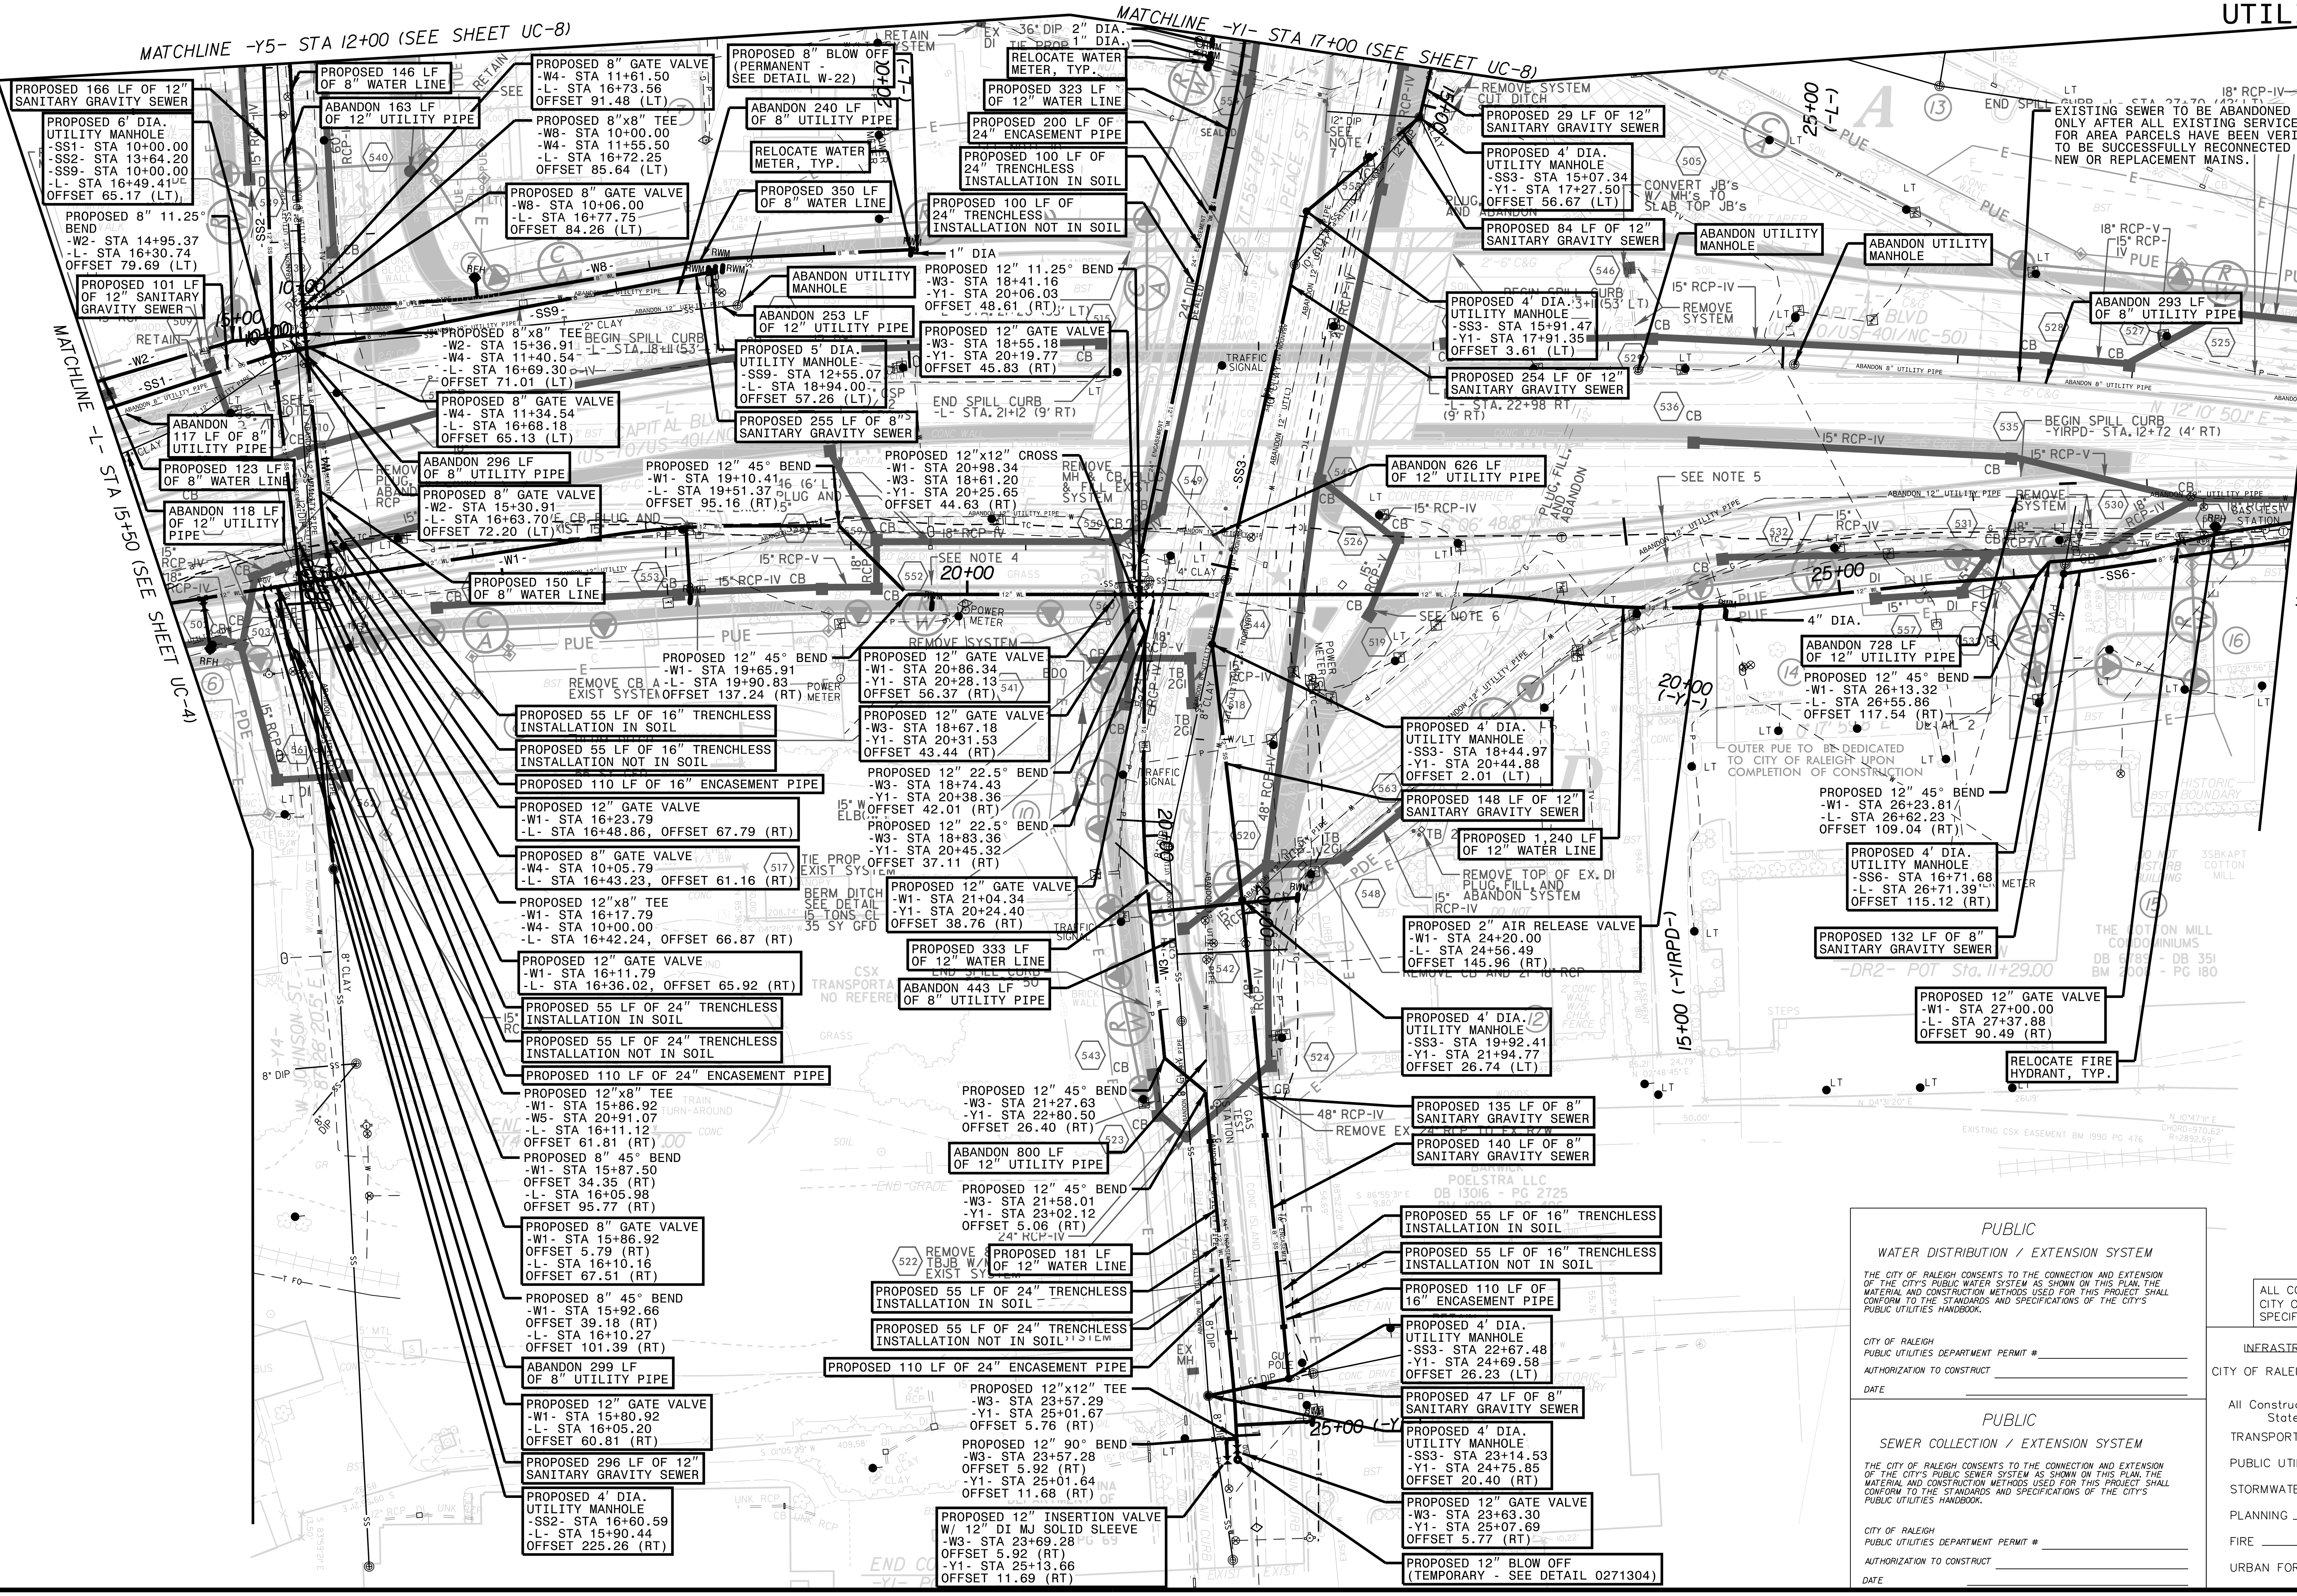

(2)	WAKE COUNTY DB 12835 - PG 2740 BM 1960 - PG 241
(7)	ARCHIE LINWOOD SUCCESSOR KING TRUSTEE DB 262 PG UNKNOWN
(8)	MCC OUTDOOR LLC DB 11239 - PG 2535
(9)	ARCHIE LINWOOD SUCCESSOR KING TRUSTEE DB 5369 - PG 541
(10)	MORRIS COMMUNICATIONS CORP DB 3521 - PG 669 DB 13727 - PG 2236
(11)	MARGIE MARIE FULLER DB 10559 - PG 1762
(12)	MCKNITT & ASSOCIATES LLC DB 8614 - PG 460 DB 2008 - PG 180
(13)	CITY OF RALEIGH DB 12531 - PG 472 BM 2007 - PG 117 BM 1959 - PG 116
(14)	STATE OF NORTH CAROLINA NO DEED REF BM 2008 - PG 180
(16)	622 CAPITAL LLC DB 14601 - DB 1647

PUBLIC

WATER DISTRIBUTION / EXTENSION SYSTEM

THE CITY OF RALEIGH CONSENTS TO THE CONNECTION AND EXTENSION OF THE CITY'S PUBLIC WATER SYSTEM AS SHOWN ON THIS PLAN. THE MATERIAL AND CONSTRUCTION METHODS USED FOR THIS PROJECT SHALL CONFORM TO THE STANDARDS AND SPECIFICATIONS OF THE CITY'S PUBLIC UTILITIES HANDBOOK.

CITY OF RALEIGH
PUBLIC UTILITIES DEPARTMENT PERMIT # ______
AUTHORIZATION TO CONSTRUCT ______
DATE ______

PUBLIC

SEWER COLLECTION / EXTENSION SYSTEM

THE CITY OF RALEIGH CONSENTS TO THE CONNECTION AND EXTENSION OF THE CITY'S PUBLIC SEWER SYSTEM AS SHOWN ON THIS PLAN. THE MATERIAL AND CONSTRUCTION METHODS USED FOR THIS PROJECT SHALL CONFORM TO THE STANDARDS AND SPECIFICATIONS OF THE CITY'S PUBLIC UTILITIES HANDBOOK.

CITY OF RALEIGH
PUBLIC UTILITIES DEPARTMENT PERMIT # ______
AUTHORIZATION TO CONSTRUCT ______
DATE ______

ALL CONSTRUCTION TO BE IN ACCORDANCE WITH ALL CITY OF RALEIGH AND/OR NCDOT STANDARDS AND SPECIFICATIONS.

INFRASTRUCTURE CONSTRUCTION PLAN APPROVAL

CITY OF RALEIGH – PLANS AUTHORIZED FOR CONSTRUCTION

All Construction must be in accordance with all Local, State, and Federal Rules and Regulations.

TRANSPORTATION SERVICES ______
PUBLIC UTILITIES ______
STORMWATER ______
PLANNING ______
FIRE ______
URBAN FORESTRY ______

6/8/2016 K:\RAL_Roadway\011036256 - Capital Boulevard\Utilities\Engineering\UC\Proj\B5121_B5317_ut_rdy5_uc05_psh.dgn