DocuSign Envelope ID: 49DE7204-C6E8-4096-A0EC-B91BAEB3DCEF

TIP NO.	SHEET NO.
R-2915C	PMP-10

APPROVED: DocuSigned by: Joseph Kopaskie 9CD6EAEF80A54FA...

DATE: 6/29/2016

SEAL

NORTH CAROLINA PROFESSIONAL SEAL 029669 ENGINEER JOSEPH B. KOPASKIE

DOCUMENT NOT CONSIDERED FINAL UNLESS ALL SIGNATURES COMPLETED

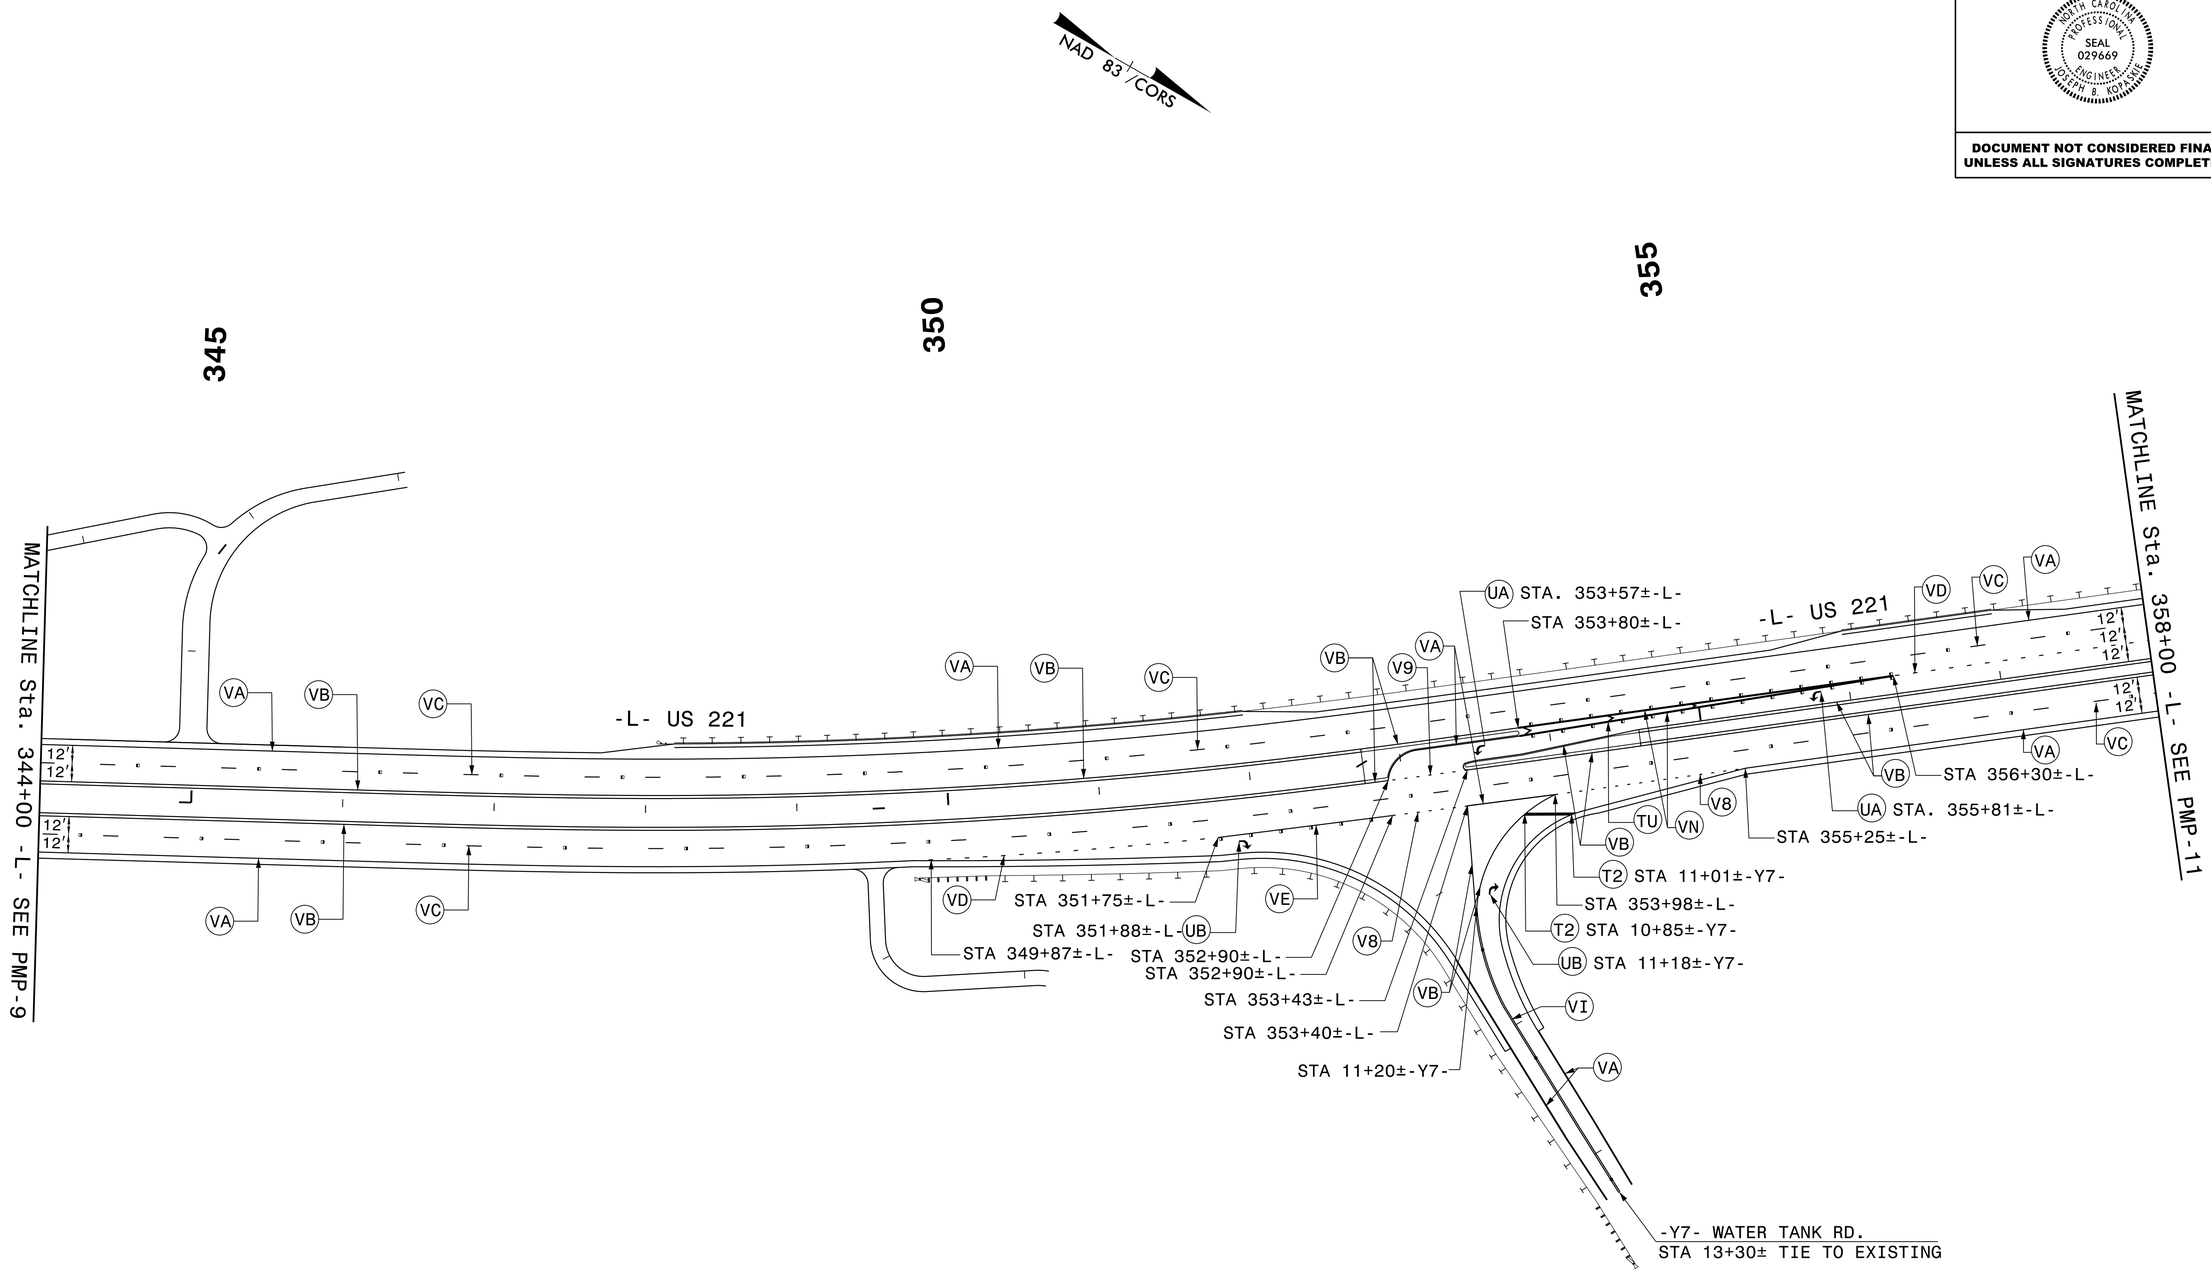

PAVEMENT MARKING DETAIL

6/29/2016
...\Pavement Marking\PM-10.dgn
USER:Fkeys