DocuSign Envelope ID: 49DE7204-C6E8-4096-A0EC-B91BAEB3DCEF

TIP NO.	SHEET NO.
R-2915C	PMP-17

APPROVED: DocuSigned by: Joseph Kopashie 9CD8EAEF80A54FA...

DATE: 6/29/2016

SEAL

NORTH CAROLINA PROFESSIONAL SEAL 029669 ENGINEER JOSEPH B. KOPASHIE

DOCUMENT NOT CONSIDERED FINAL UNLESS ALL SIGNATURES COMPLETED

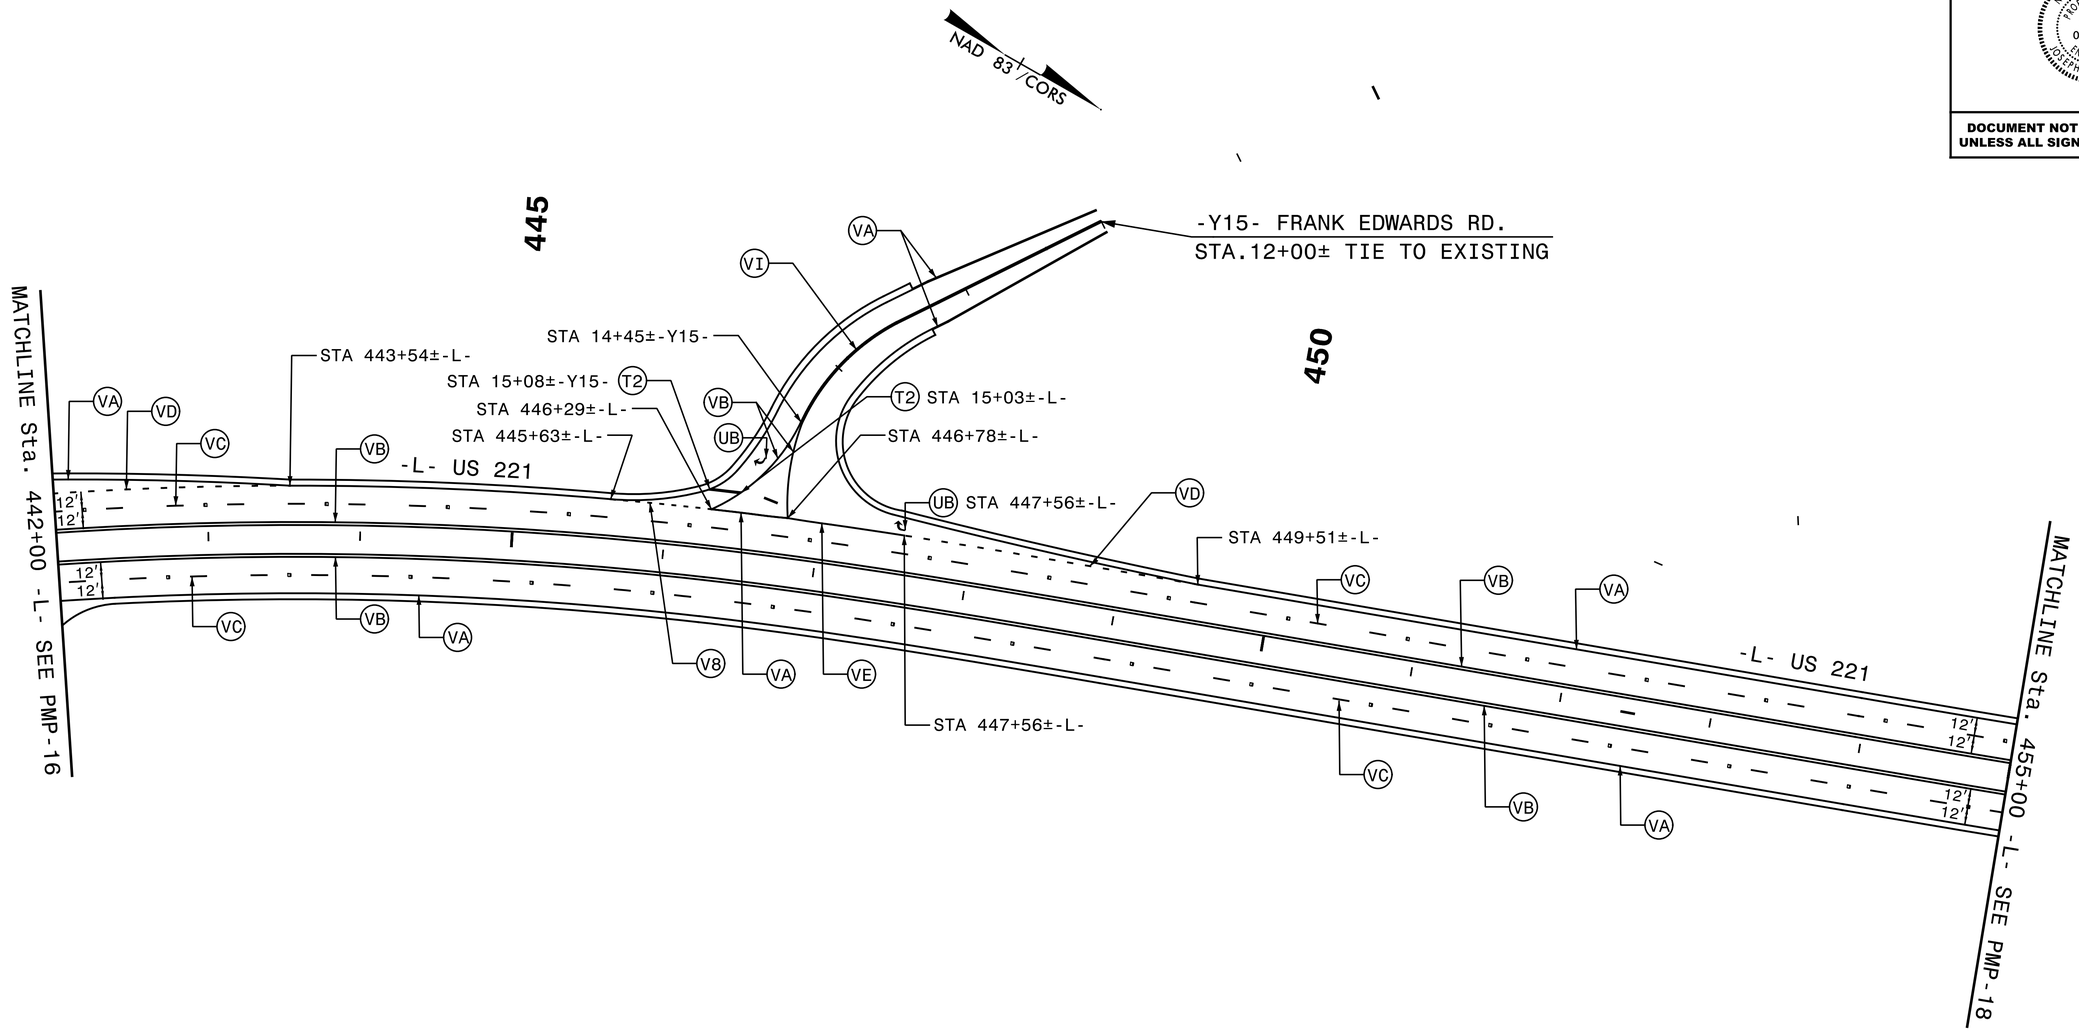

PAVEMENT MARKING DETAIL

$$$$$$SYLTIME$$$$$$
$$$$$$SYLDGN$$$$$$
$$$$$$SYLENVME$$$$$$