PROJECT REFERENCE NO.	SHEET NO.
U-4715 B	Sig. 57.0

PHASING DIAGRAM

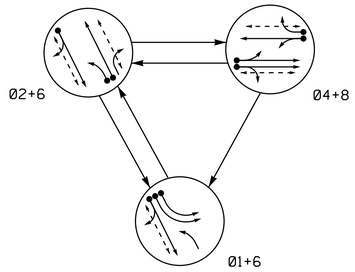

PHASING DIAGRAM DETECTION LEGEND

- DETECTED MOVEMENT
- UNDETECTED MOVEMENT (OVERLAP)
- UNSIGNALIZED MOVEMENT
- PEDESTRIAN MOVEMENT

TABLE OF OPERATION

SIGNAL FACE	PHASE 0 1 + 6	PHASE 0 2 + 6	PHASE 0 4 + 8	PHASE FLASH
11, 12	~~←~~	~~R~~	~~R~~	~~R~~
21	~~F~~ ~~Y~~	~~F~~ ~~Y~~	~~R~~	~~Y~~
22, 23, 24	R	G	R	Y
41, 42	R	R	G	R
61, 62	G	G	R	Y
81, 82	R	R	G	R
P21, P22	DW	W	DW	DW
P41, P42	DW	DW	W	DW
P61, P62	W	W	DW	DW
P81, P82	DW	DW	W	DW

SIGNAL FACE I.D.

All Heads L.E.D.

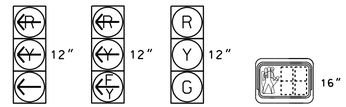

11, 12 | 21 | 22, 23, 24 41, 42 61, 62 81, 82 | P21, P22 P41, P42 P61, P62 P81, P82

OASIS 2070 LOOP & DETECTOR INSTALLATION CHART

INDUCTIVE LOOPS					DETECTOR PROGRAMMING							
LOOP	SIZE (FT)	DISTANCE FROM STOPBAR (FT)	TURNS	NEW LOOP	PHASE	CALLING	EXTENSION	FULL TIME DELAY	STRETCH TIME	DELAY TIME	SYSTEM LOOP	NEW CARD
1A	6X40	0	2-4-2	-	1	Y	Y	-	-	3	-	Y
1B	6X40	0	2-4-2	-	1	Y	Y	-	-	-	-	Y
2A	6X40	0	2-4-2	-	2	Y	Y	-	-	-	-	Y
2B	6X40	0	2-4-2	-	2	Y	Y	-	-	-	-	Y
4A	6X40	0	2-4-2	-	4	Y	Y	-	-	-	-	Y
4B	6X40	0	2-4-2	-	4	Y	Y	-	-	10	-	Y
6A	6X40	0	2-4-2	-	6	Y	Y	-	-	-	-	Y
8A	6X40	0	2-4-2	-	8	Y	Y	-	-	-	-	Y
8B	6X40	0	2-4-2	-	8	Y	Y	-	-	15	-	Y
S1	6X6	+140	4	-	-	-	-	-	-	-	Y	Y
S2	6X6	+140	4	-	-	-	-	-	-	-	Y	Y
S3	6X6	+140	4	-	-	-	-	-	-	-	Y	Y

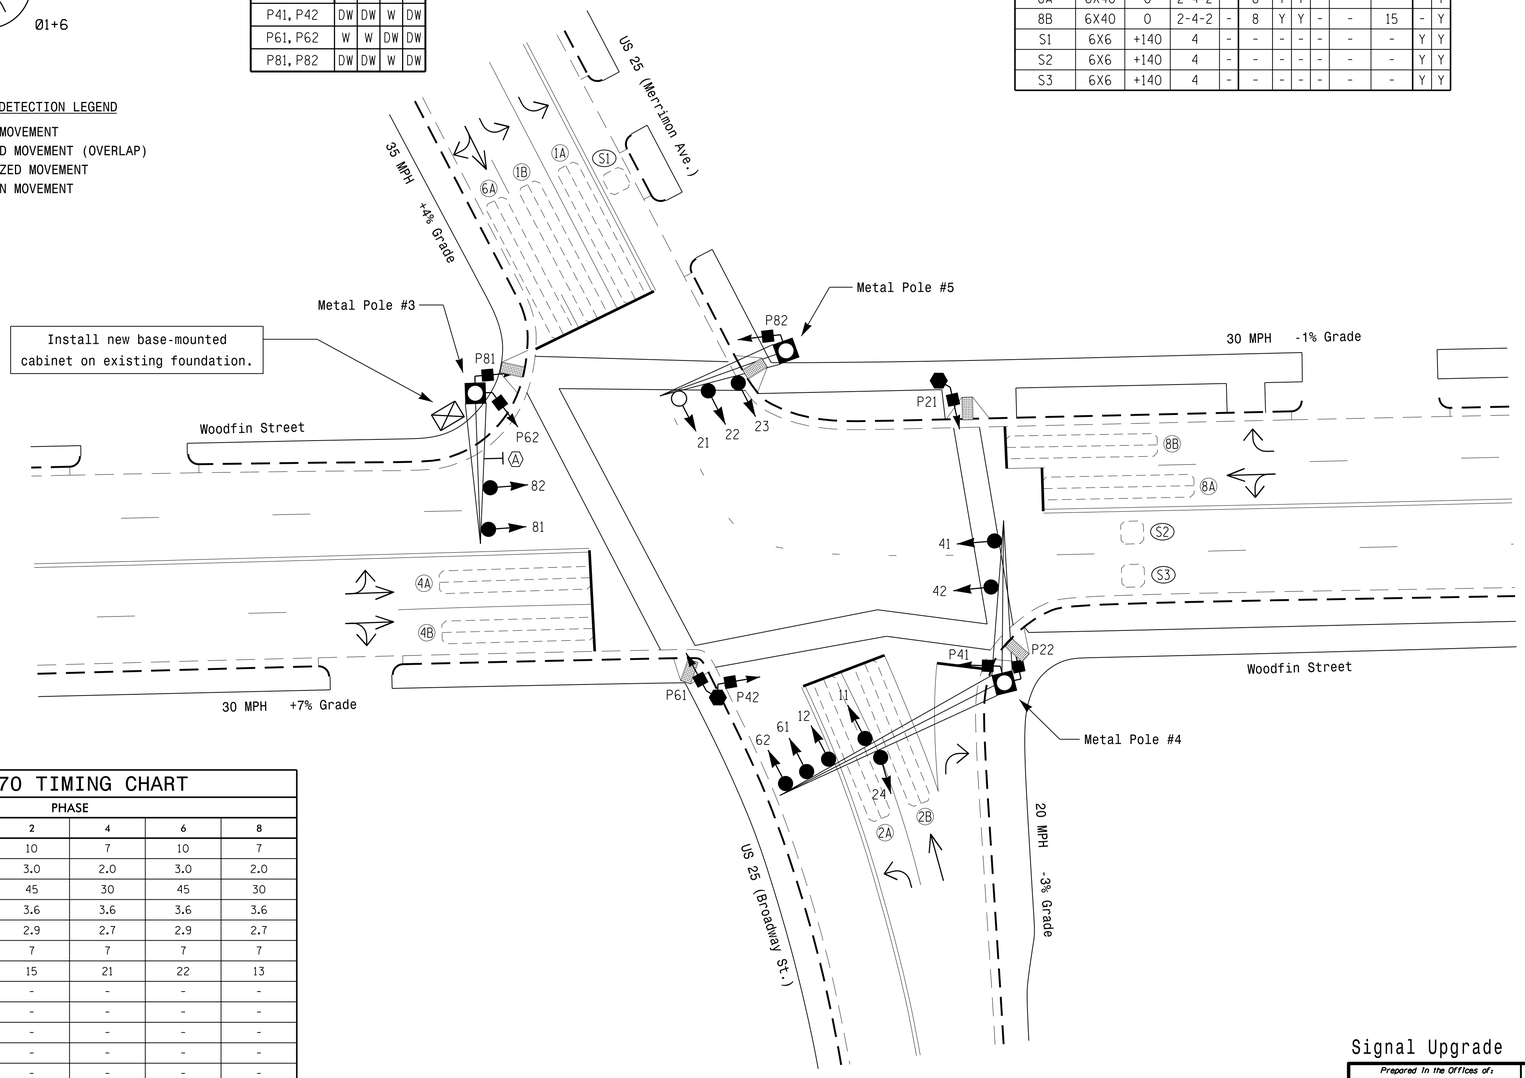

OASIS 2070 TIMING CHART

FEATURE	PHASE 1	2	4	6	8
Min Green 1 *	7	10	7	10	7
Extension 1 *	2.0	3.0	2.0	3.0	2.0
Max Green 1 *	15	45	30	45	30
Yellow Clearance	3.0	3.6	3.6	3.6	3.6
Red Clearance	3.7	2.9	2.7	2.9	2.7
Walk 1 *	-	7	7	7	7
Don't Walk 1	-	15	21	22	13
Seconds Per Actuation *	-	-	-	-	-
Max Variable Initial *	-	-	-	-	-
Time Before Reduction *	-	-	-	-	-
Time To Reduce *	-	-	-	-	-
Minimum Gap	-	-	-	-	-
Recall Mode	-	MIN RECALL	-	MIN RECALL	-
Vehicle Call Memory	-	YELLOW	-	YELLOW	-
Dual Entry	-	-	ON	-	ON
Simultaneous Gap	ON	ON	ON	ON	ON

* These values may be field adjusted. Do not adjust Min Green and Extension times for phases 2 and 6 lower than what is shown. Min Green for all other phases should not be lower than 4 seconds.

3 Phase
Fully Actuated
Asheville Signal System

NOTES

1. Refer to "Roadway Standard Drawings NCDOT" dated January 2012 and "Standard Specifications for Roads and Structures" dated January 2012.
2. Do not program signal for late night flashing operation unless otherwise directed by the Engineer.
3. Phase 1 may be lagged.
4. Reposition existing signal heads 22 and 23.
5. Set all detector units to presence mode.
6. Locate new cabinet so as not to obstruct sight distance of vehicles turning right on red.
7. Omit "WALK" and flashing "DON'T WALK" with no pedestrian calls.
8. Program pedestrian heads to countdown the flashing "Don't Walk" time only.
9. Pavement markings are existing.
10. Maximum times shown in timing chart are for free-run operation only. Coordinated signal system timing values supersede these values.

LEGEND

PROPOSED		EXISTING
	Traffic Signal Head	
	Modified Signal Head	N/A
	Sign	
	Pedestrian Signal Head With Push Button & Sign	
	Signal Pole with Guy	
	Signal Pole with Sidewalk Guy	
	Inductive Loop Detector	
	Controller & Cabinet	
	Junction Box	
	2-in Underground Conduit	
N/A	Right of Way	
	Directional Arrow	
	Metal Pole with Mastarm	
	Type II Signal Pedestal	
N/A	Curb Ramp	
A	Right Arrow "ONLY" Sign (R3-5R)	A

Signal Upgrade

DOCUMENT NOT CONSIDERED FINAL UNLESS ALL SIGNATURES COMPLETED

Prepared in the Offices of:
Transportation Mobility and Safety Division
NORTH CAROLINA DEPARTMENT OF TRANSPORTATION
Signal Design Section
750 N.Greenfield Pkwy,Garner,NC 27529

US 25 (Merrimon Ave./ Broadway St.) at Woodfin Street

Division 13 Buncombe County Asheville

PLAN DATE: February 2016 REVIEWED BY: P.L. Alexander

PREPARED BY: R.N. Zinser REVIEWED BY:

SCALE 0 20 1"=20'

REVISIONS	INIT.	DATE

SEAL
NORTH CAROLINA PROFESSIONAL SEAL 043914 ENGINEER RICHARD N. ZINSER

DocuSigned by: Richard N. Zinser 8/8/2016
F13B8973472248F DATE

SIG. INVENTORY NO. 13-0252

08-AUG-2016 12:38
S:\TraffEng\TS\Signals\Signal Design Section\Western Region\Div-13\U-4715B (Asheville Signal System)\Signal Designs\13-0252\13025Z_sig_dsn_2016mmds.dgn
rnzinser