TIP PROJECT: R–5752

CONTRACT:

T.I.P. NO.	SHEET NO.
R–5752	UO–1

STATE OF NORTH CAROLINA
DIVISION OF HIGHWAYS

NOTE:
ALL UTILITY WORK SHOWN ON THIS SHEET IS DONE BY OTHERS.
NO PAYMENT WILL BE MADE TO THE CONTRACTOR FOR UTILITY WORK SHOWN ON THIS SHEET.

UTILITIES BY OTHERS PLANS
ROBESON COUNTY

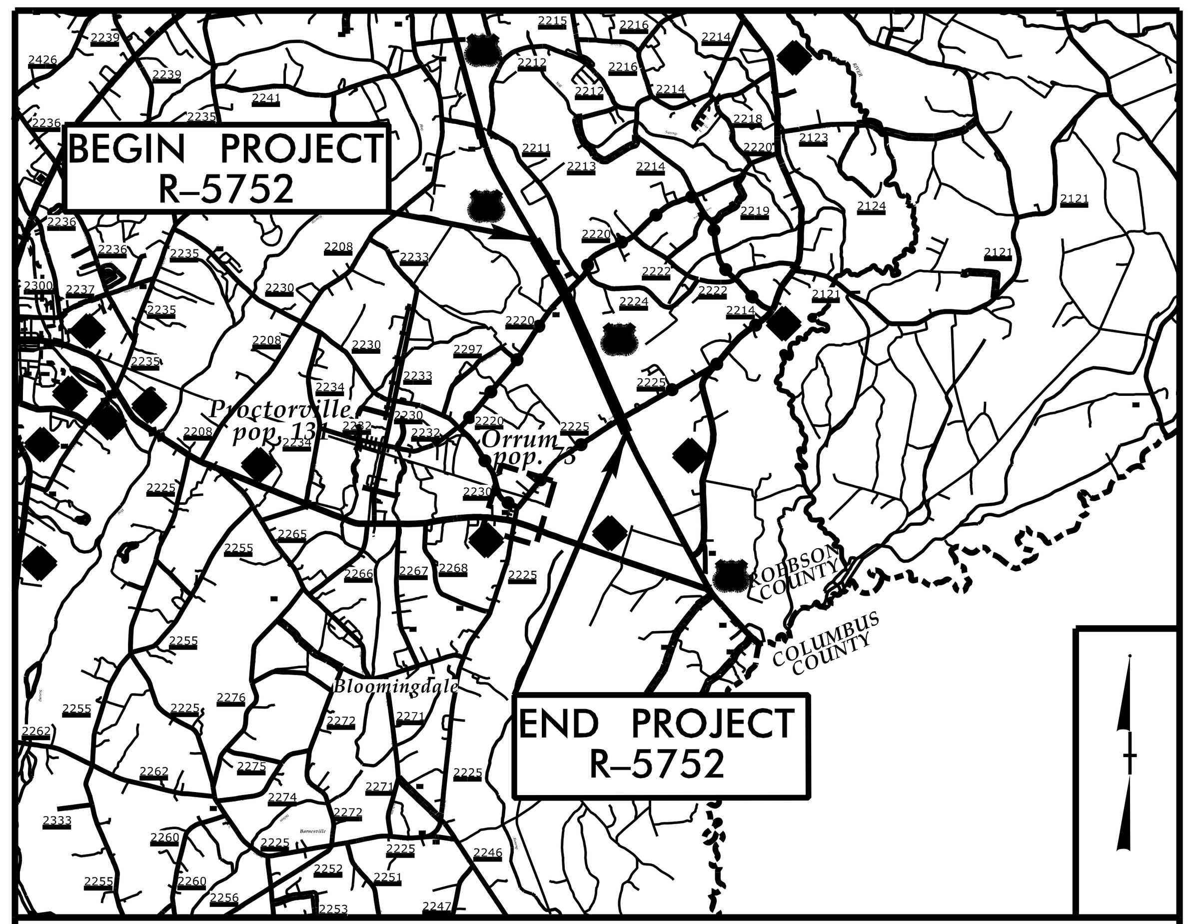

VICINITY MAP ***N.T.S.***

OFF–SITE DETOUR ROUTE

LOCATION: US 74 AT SR 2220 (BROADBRIDGE ROAD) – CONVERT AT GRADE INTERSECTION TO INTERCHANGE AND US 74 AT SR 2225 (CREEK ROAD) – CONVERT AT GRADE INTERSECTION TO DIRECTIONAL CROSSOVER

TYPE OF WORK: DISTRIBUTION POWER AND TELECOMMUNICATIONS

NAD 83/ NA 2011

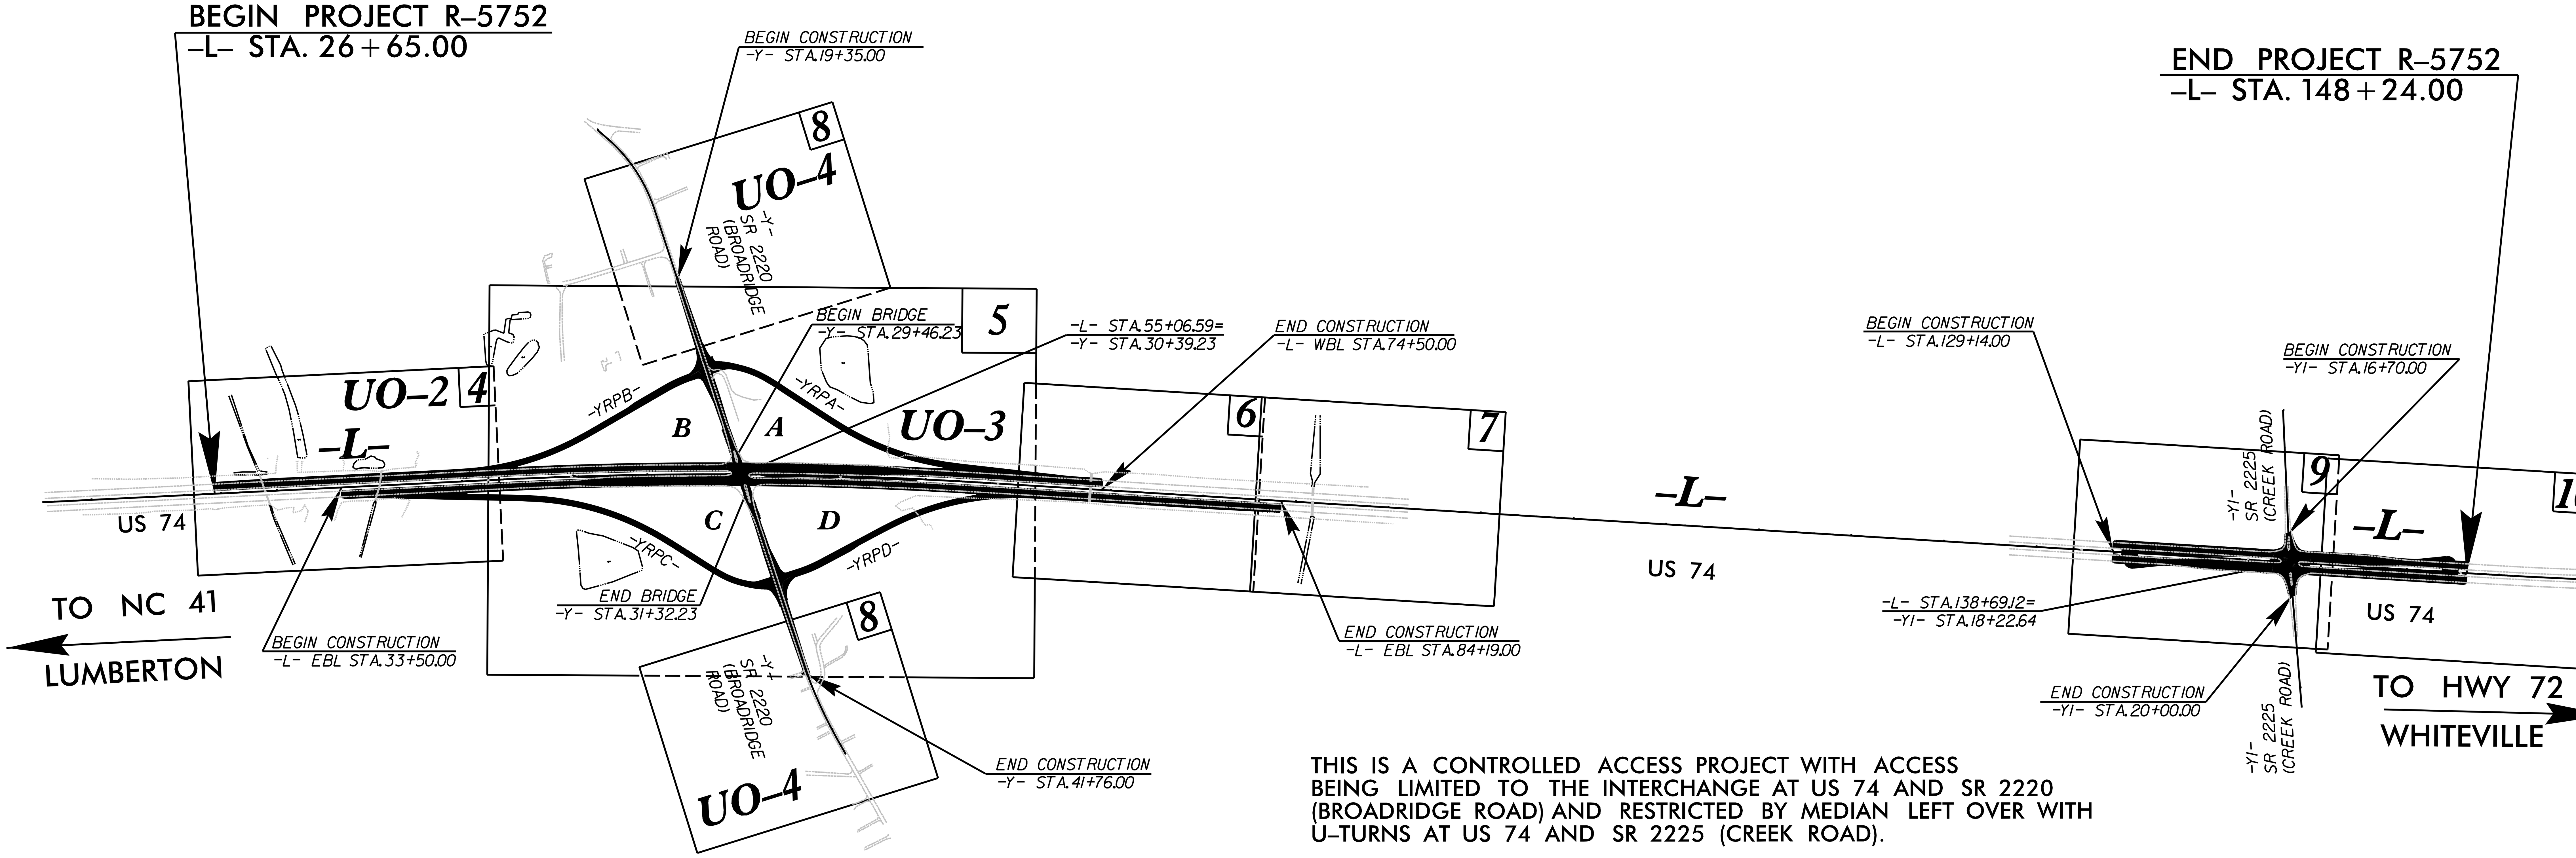

THIS IS A CONTROLLED ACCESS PROJECT WITH ACCESS BEING LIMITED TO THE INTERCHANGE AT US 74 AND SR 2220 (BROADRIDGE ROAD) AND RESTRICTED BY MEDIAN LEFT OVER WITH U–TURNS AT US 74 AND SR 2225 (CREEK ROAD).

GRAPHIC SCALES

50 25 0 50 100
PLANS

50 25 0 50 100
PROFILE (HORIZONTAL)

10 5 0 10 20
PROFILE (VERTICAL)

INDEX OF SHEETS

SHEET NO.:	*DESCRIPTION:*
UO–1	*TITLE SHEET*
UO–2 THRU UO–4	*UBO PLAN SHEET*

UTILITY OWNERS WITH CONFLICTS

(A) AT&T – TELECOMMUNICATIONS
(B) DUKE ENERGY PROGRESS – POWER DISTRIBUTION
(C) MCNC – TELECOMMUNICATIONS

PREPARED IN THE OFFICE OF:

SO-DEEP | SAM NC™
SO-DEEP I SAM NC, Inc.
A SAM COMPANY
2800-154 Sumner Boulevard, Raleigh, NC 27616 Tel 919-878-7466

Keith Garry — *UTILITY PROJECT MANAGER*
Freddie Bunn — *UTILITY COORDINATOR*

Prepared In the Office of:
CDM Smith
CDM Smith Inc.
5400 Glenwood Avenue
Suite 400
Raleigh, NC 27612-3228
NC COA No. F-1255

FOR THE NORTH CAROLINA DEPT. OF TRANSPORTATION

2012 STANDARD SPECIFICATIONS

RIGHT OF WAY DATE:
DECEMBER 2016

LETTING DATE:
OCTOBER 17, 2017

DAVID J. CLODGO, P.E.
PROJECT ENGINEER

KIT A. PERSIANI, P.E.
PROJECT DESIGN ENGINEER

SEAN MATUSZEWSKI
NCDOT CONTACT

$$$$$$SYSTIME$$$$$
$$$$$$$$$$$$$DGN$$$$$$$$$$$$$$$$$$$$$
$$$$$$USERNAME$$$$