DocuSign Envelope ID: 4B9DB8F1-F4F3-4F93-BE69-2BAFC0ED329E

TIP NO.	SHEET NO.
U-5925	SIGN-8

APPROVED: William J. Hamilton

DATE: 11/28/2017

SEAL

NORTH CAROLINA PROFESSIONAL SEAL 32396 ENGINEER WILLIAM J. HAMILTON

DOCUMENT NOT CONSIDERED FINAL UNLESS ALL SIGNATURES COMPLETED

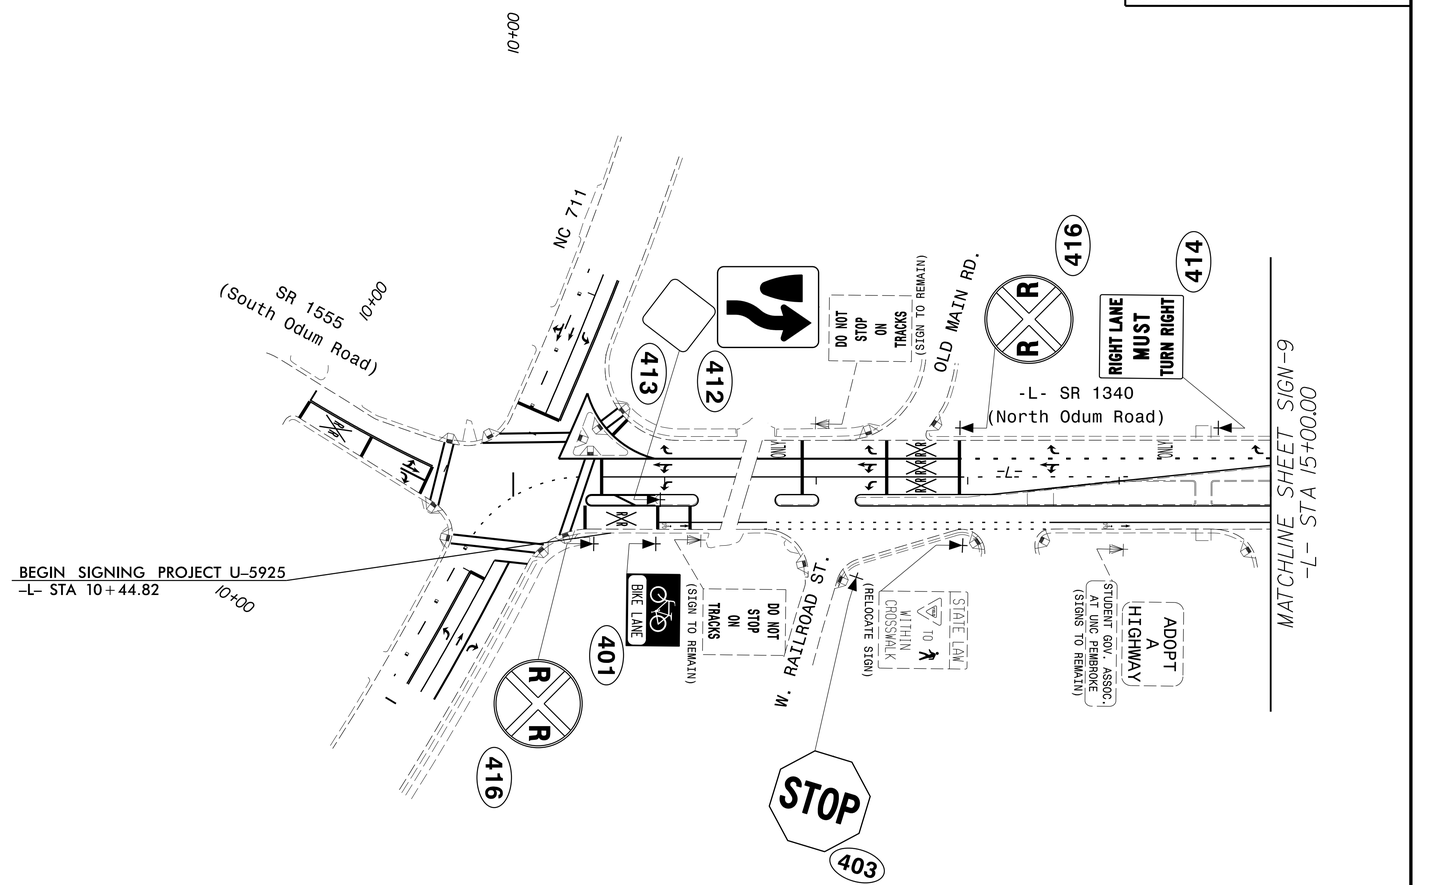

Prepared in the offices of:

RAMEY KEMP & ASSOCIATES, INC.
Transportation Engineers
5808 Farlington Place, Suite 100
Raleigh, North Carolina 27609
919-872-5115 Tel. 919-878-5416 Fax.
www.rameykemp.com

PROPOSED SIGNING DETAIL

11/28/2017
...\Signing\U5925_Sign08.dgn
jjerrigonelka