5/14/99

PROJECT REFERENCE NO.	SHEET NO.
R-3825B	U0-5A
THIS SHEET CORRESPONDS TO RDY-7	

—DET—

UTILITIES BY OTHERS

NOTE:
ALL UTILITY WORK SHOWN ON THIS SHEET WILL BE DONE BY OTHERS. NO PAYMENT WILL BE MADE TO THE CONTRACTOR FOR UTILITY WORK SHOWN ON THIS SHEET.

NAD 83/2011

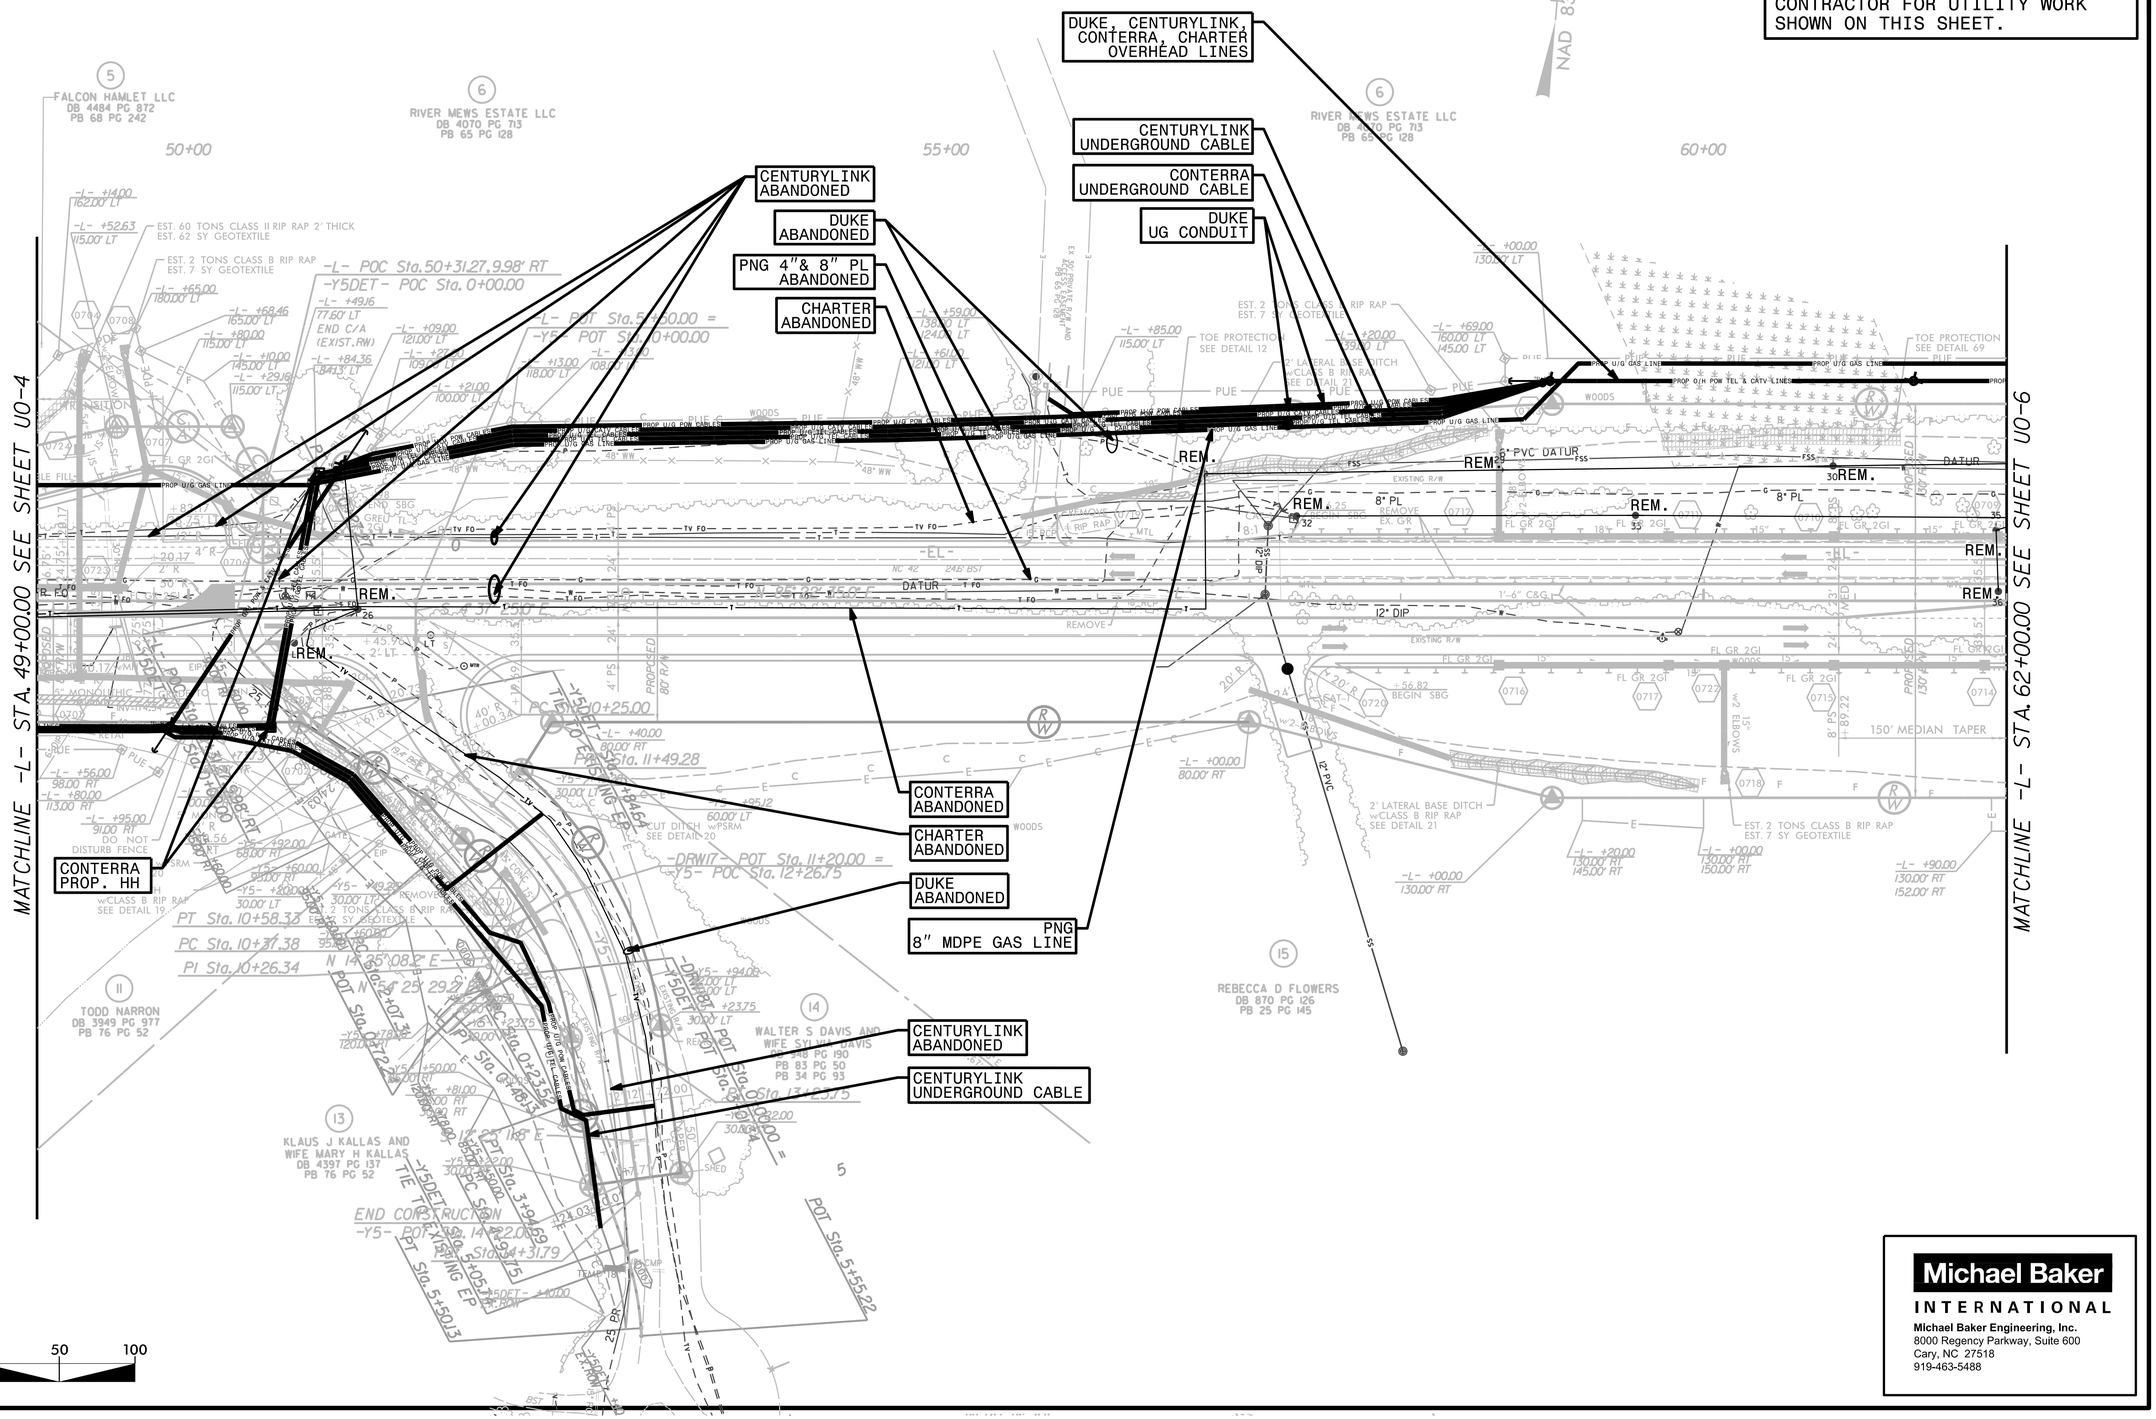
DUKE, CENTURYLINK, CONTERRA, CHARTER OVERHEAD LINES
CENTURYLINK UNDERGROUND CABLE
CONTERRA UNDERGROUND CABLE
DUKE UG CONDUIT
CENTURYLINK ABANDONED
DUKE ABANDONED
PNG 4"& 8" PL ABANDONED
CHARTER ABANDONED
CONTERRA ABANDONED
CHARTER ABANDONED
DUKE ABANDONED
PNG 8" MDPE GAS LINE
CENTURYLINK ABANDONED
CENTURYLINK UNDERGROUND CABLE
CONTERRA PROP. HH
MATCHLINE -L- STA. 49+00.00 SEE SHEET U0-4
MATCHLINE -L- STA. 62+00.00 SEE SHEET U0-6
50+00
55+00
60+00
FALCON HAMLET LLC DB 4484 PG 872 PB 68 PG 242
RIVER MEWS ESTATE LLC DB 4070 PG 713 PB 65 PG 128
TODD NARRON DB 3949 PG 977 PB 76 PG 52
KLAUS J KALLAS AND WIFE MARY H KALLAS DB 4397 PG 137 PB 76 PG 52
WALTER S DAVIS AND WIFE SYLVIA DAVIS DB 58 PG 190 PB 83 PG 50 PB 34 PG 93
REBECCA D FLOWERS DB 870 PG 126 PB 25 PG 145
-L- POC Sta.50+31.27,9.98' RT
-Y5DET- POC Sta. 0+00.00
-L- POT Sta.5+50.00 =
-Y5DET- POT Sta. 0+00.00
-DRW1- POT Sta. 11+20.00 =
-Y5- POC Sta. 12+26.75
PT Sta. 10+58.32
PC Sta. 10+37.38
PI Sta. 10+26.34
N 14° 35' 08.2" E
END CONSTRUCTION
-Y5- POT Sta. 14+52.00
-Y5DET- POT Sta. 14+67.36
-Y5DET- POC Sta. 3+94.69
-Y5DET- POT Sta. 4+10.05
TIE TO -Y5DET- POT Sta. 5+50.13
