DocuSign Envelope ID: 60DCD99E-2C90-4FA3-8F92-6274EA02062B

TIP NO.	SHEET NO.
I-5714 /U-5114	SIGN-10

APPROVED: DocuSigned by: Charles A. Johnson III 59A1565B47F54A6...

DATE: 4/23/2018

SEAL

NORTH CAROLINA PROFESSIONAL SEAL 20675 ENGINEER CHARLES A. JOHNSON III

DOCUMENT NOT CONSIDERED FINAL UNLESS ALL SIGNATURES COMPLETED

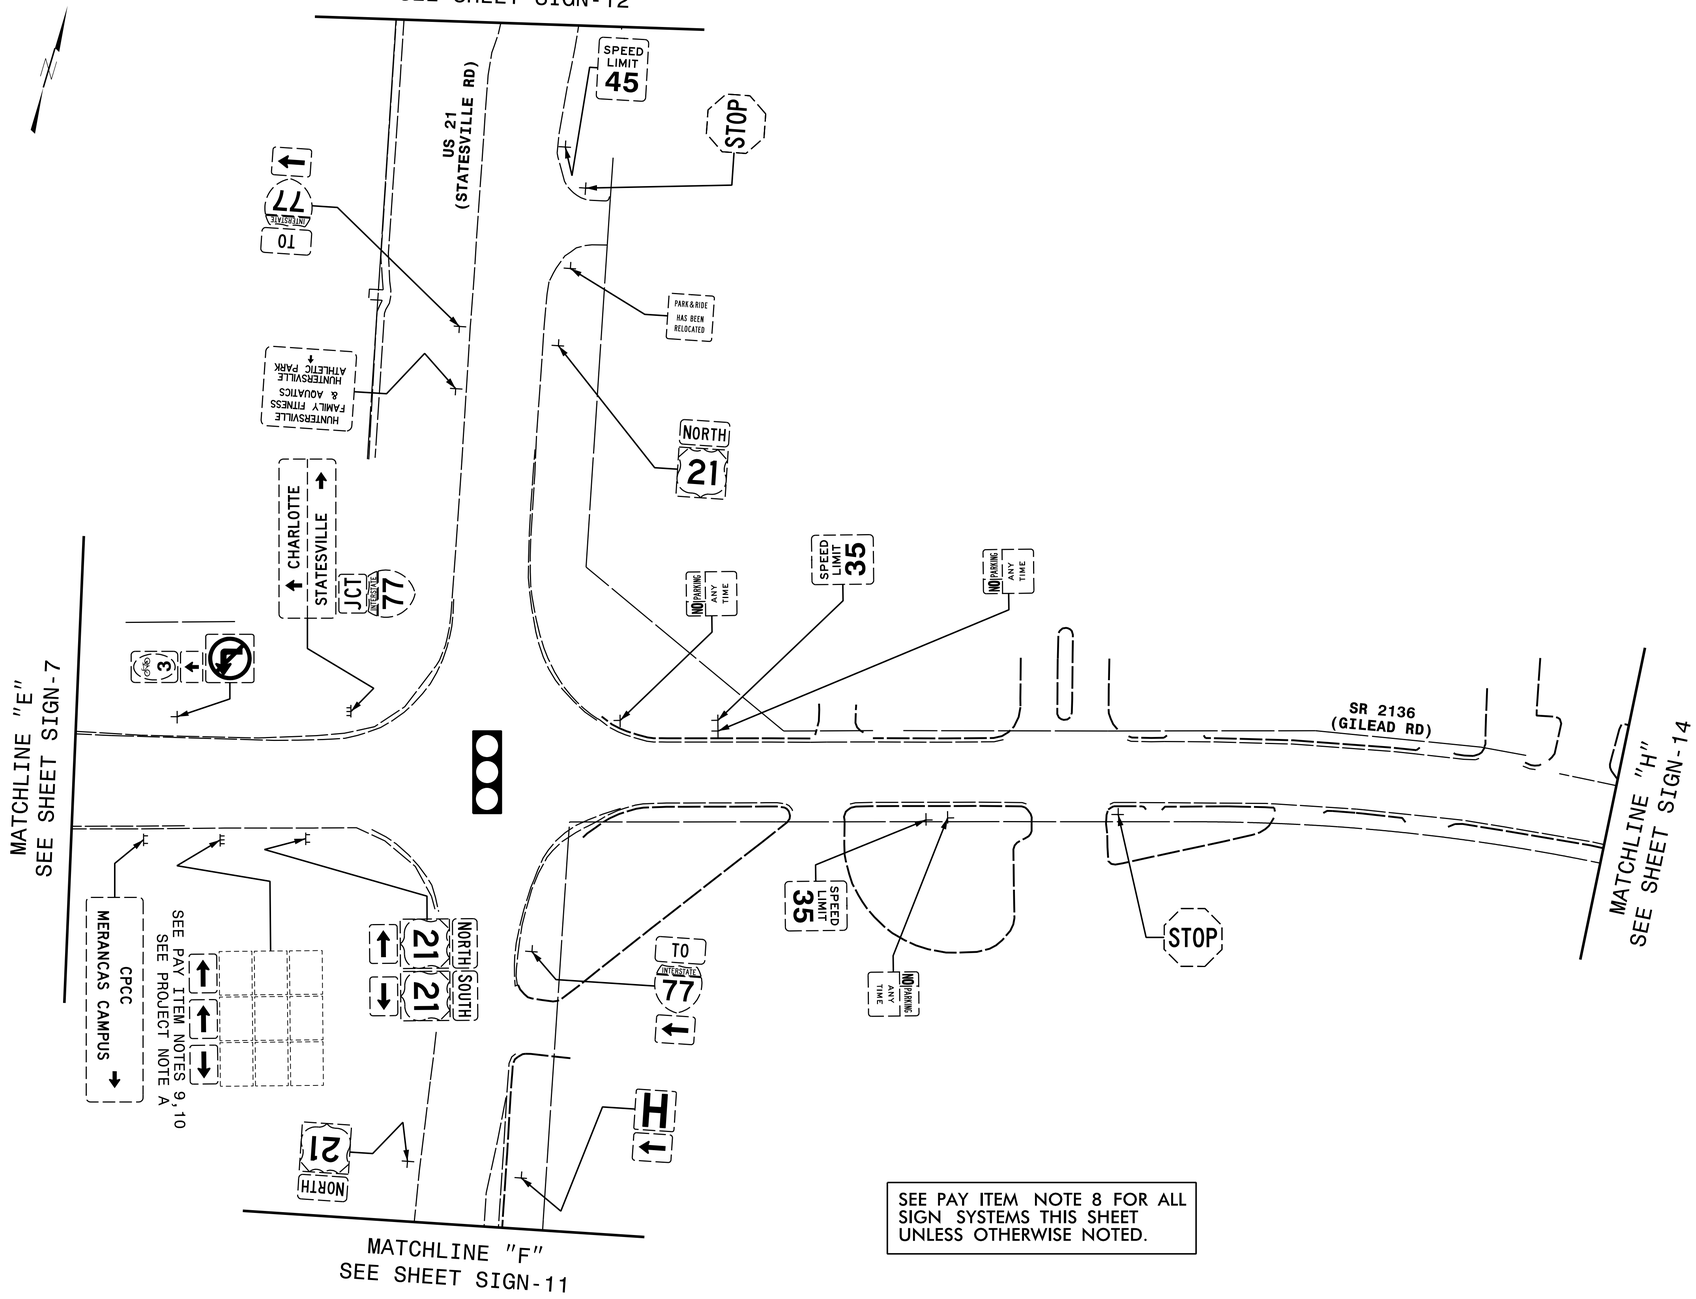

SEE PAY ITEM NOTE 8 FOR ALL SIGN SYSTEMS THIS SHEET UNLESS OTHERWISE NOTED.

HNTB NORTH CAROLINA, P.C.
343 E. Six Forks Road, Suite 200
Raleigh, North Carolina 27609
NC License No: C-1554
(919) 546-8997

EXISTING SIGNS
SR 2136 (GILEAD RD) AT US 21 (STATESVILLE RD)