PROJECT REFERENCE NO.	SHEET NO.
BR-0114	RW04

Location and Surveys

PROJECT SURVEYOR

NORTH CAROLINA PROFESSIONAL SEAL L-3877 LAND SURVEYOR MICHAEL L. MOTSINGER

DOCUMENT NOT CONSIDERED FINAL UNLESS ALL SIGNATURES COMPLETED

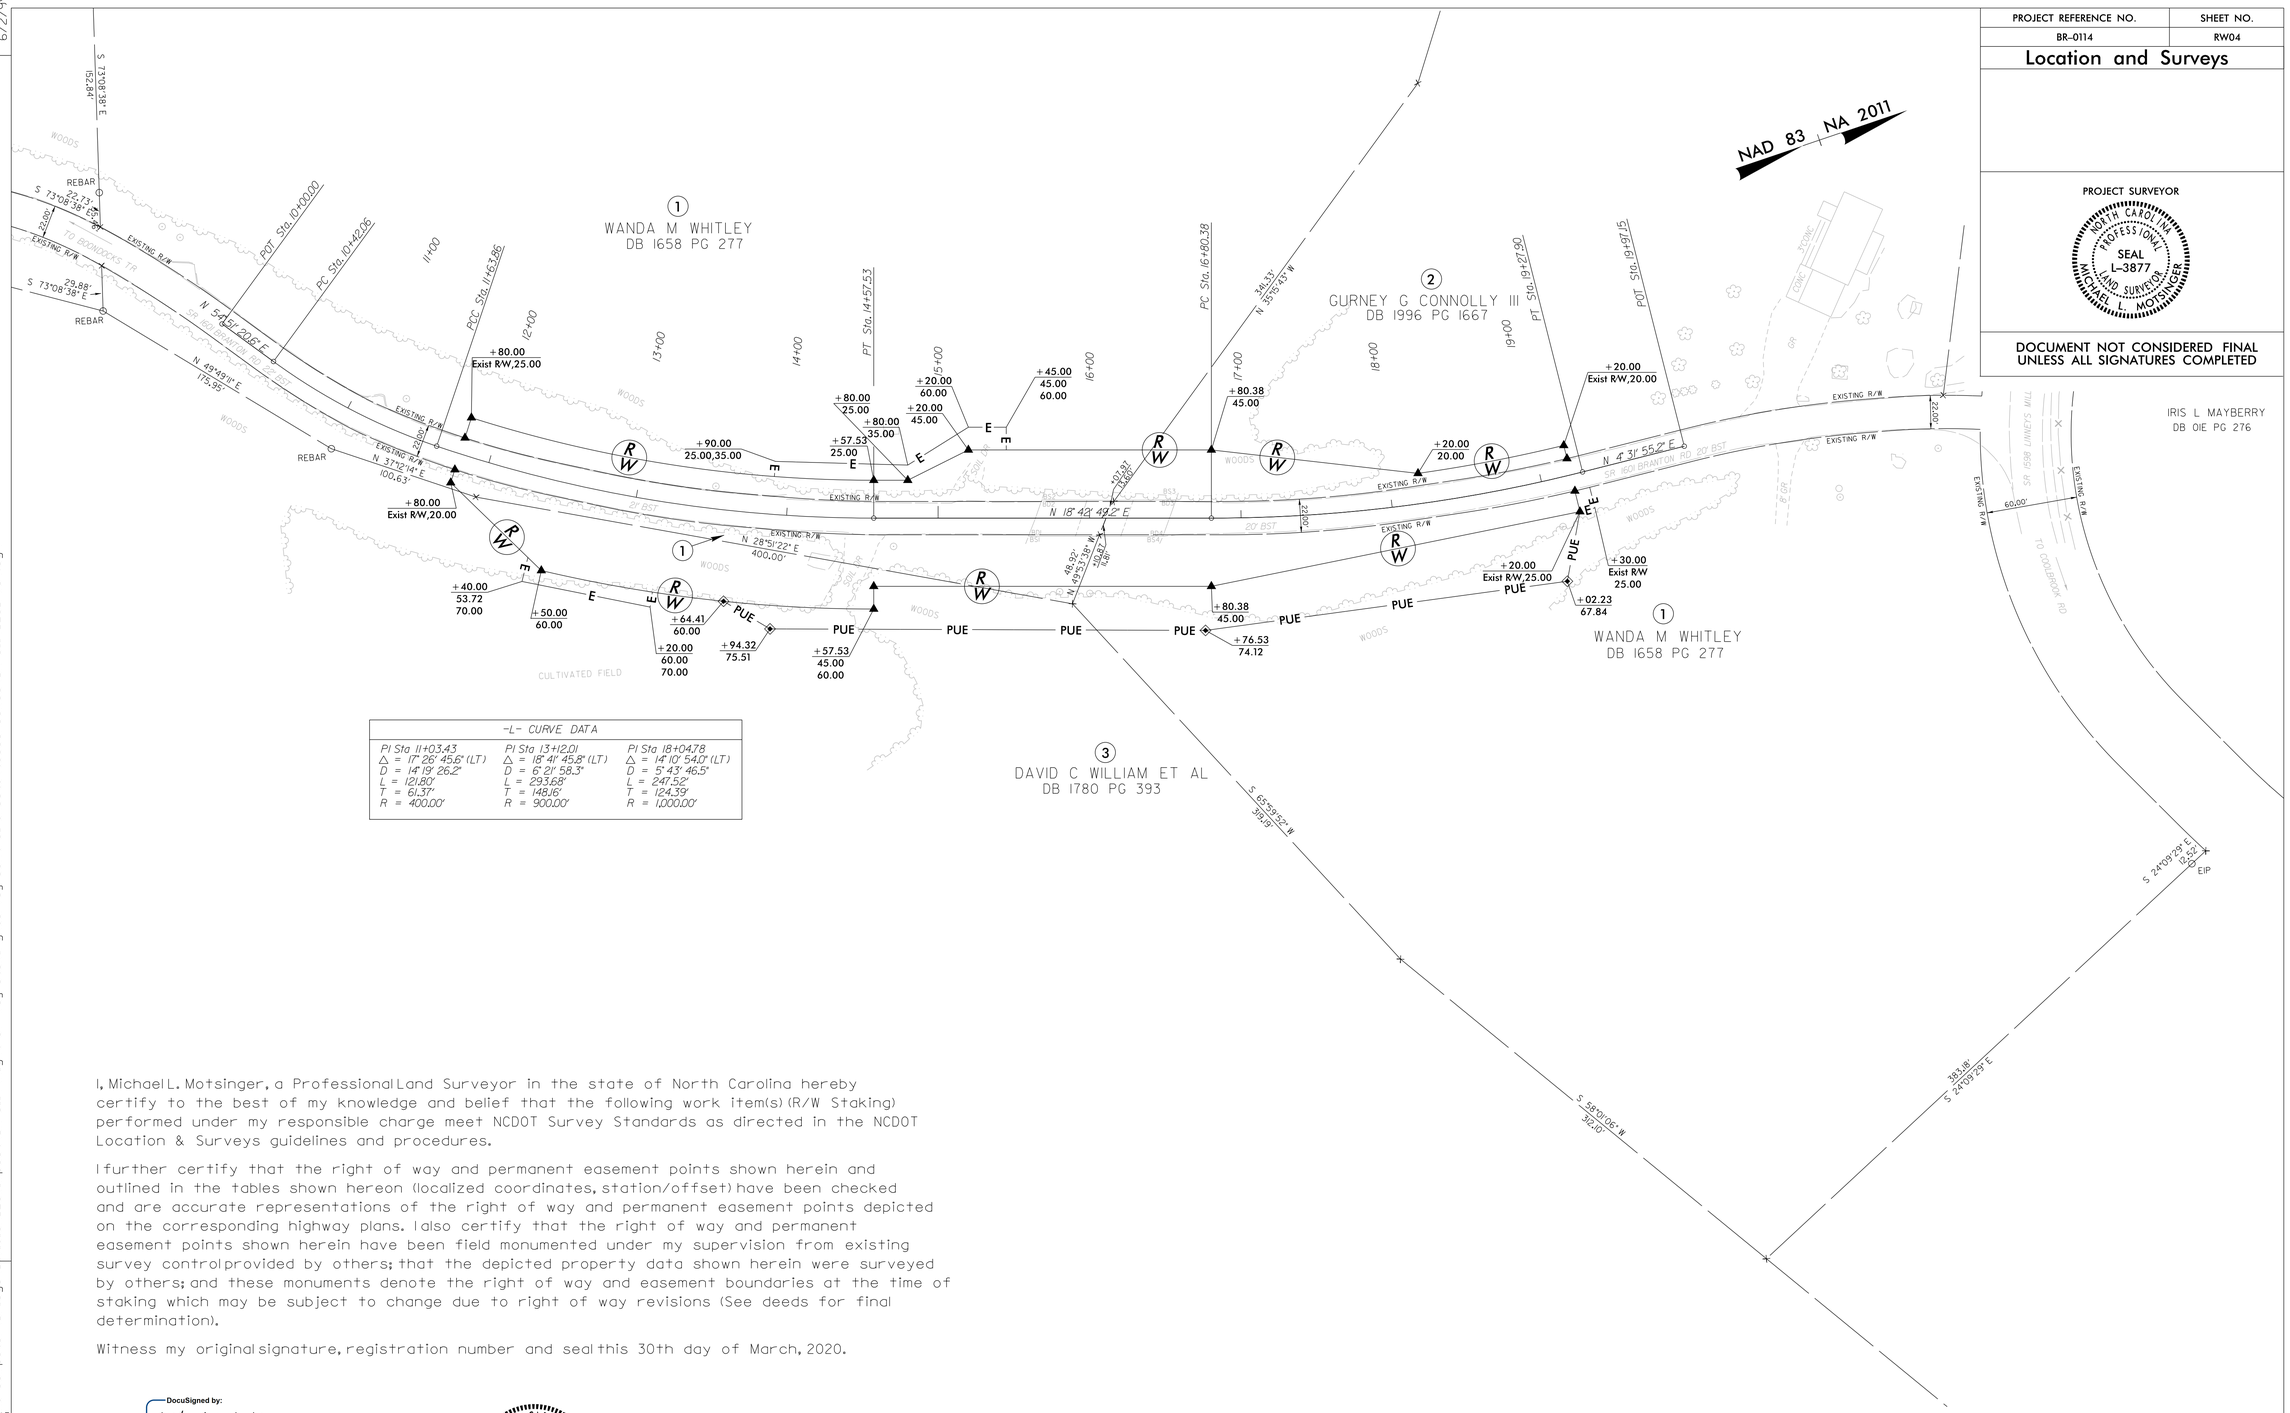

-L- CURVE DATA		
PI Sta 11+03.43	PI Sta 13+12.01	PI Sta 18+04.78
△ = 17° 26' 45.6" (LT)	△ = 18° 41' 45.8" (LT)	△ = 14° 10' 54.0" (LT)
D = 14° 19' 26.2"	D = 6° 21' 58.3"	D = 5° 43' 46.5"
L = 121.80'	L = 293.68'	L = 247.52'
T = 61.37'	T = 148.16'	T = 124.39'
R = 400.00'	R = 900.00'	R = 1,000.00'

I, Michael L. Motsinger, a Professional Land Surveyor in the state of North Carolina hereby certify to the best of my knowledge and belief that the following work item(s) (R/W Staking) performed under my responsible charge meet NCDOT Survey Standards as directed in the NCDOT Location & Surveys guidelines and procedures.

I further certify that the right of way and permanent easement points shown herein and outlined in the tables shown hereon (localized coordinates, station/offset) have been checked and are accurate representations of the right of way and permanent easement points depicted on the corresponding highway plans. I also certify that the right of way and permanent easement points shown herein have been field monumented under my supervision from existing survey control provided by others; that the depicted property data shown herein were surveyed by others; and these monuments denote the right of way and easement boundaries at the time of staking which may be subject to change due to right of way revisions (See deeds for final determination).

Witness my original signature, registration number and seal this 30th day of March, 2020.

DocuSigned by:
Michael L. Motsinger
FDB8FE7DE23C40E...

Professional Land Surveyor

L-3877
PLS #

NORTH CAROLINA PROFESSIONAL SEAL L-3877 LAND SURVEYOR MICHAEL L. MOTSINGER

NOTES:

1. IF FURTHER INFORMATION REGARDING PROJECT CONTROL IS NEEDED, PLEASE CONTACT THE LOCATION AND SURVEYS UNIT.
2. PROJECT CONTROL WAS ESTABLISHED USING GNSS, THE GLOBAL NAVIGATION SATELLITE SYSTEM.
3. RIGHT OF WAY MONUMENTATION ESTABLISHED FROM _____ TO _____ .

REVISIONS

6/2/99

31-MAR-2020 13:59
S:\Units\Div08\Winston\Ruths Computer\Bridge\Division_Lowimpact\BR-0114\Right of Way Staking\survey control sheets\tobechecked\BR-0114_LS_rw04.dgn
mmotsinger A1 LS-312635