STATE	STATE PROJECT REFERENCE NO.	SHEET NO.	TOTAL SHEETS
N.C.	R-5740	RW01	30

STATE OF NORTH CAROLINA
DIVISION OF HIGHWAYS

SURVEY CONTROL, EXISTING CENTERLINES, RIGHT OF WAY, EASEMENTS AND PROPERTY TIES

PERQUIMANS COUNTY

NAD 83/2011

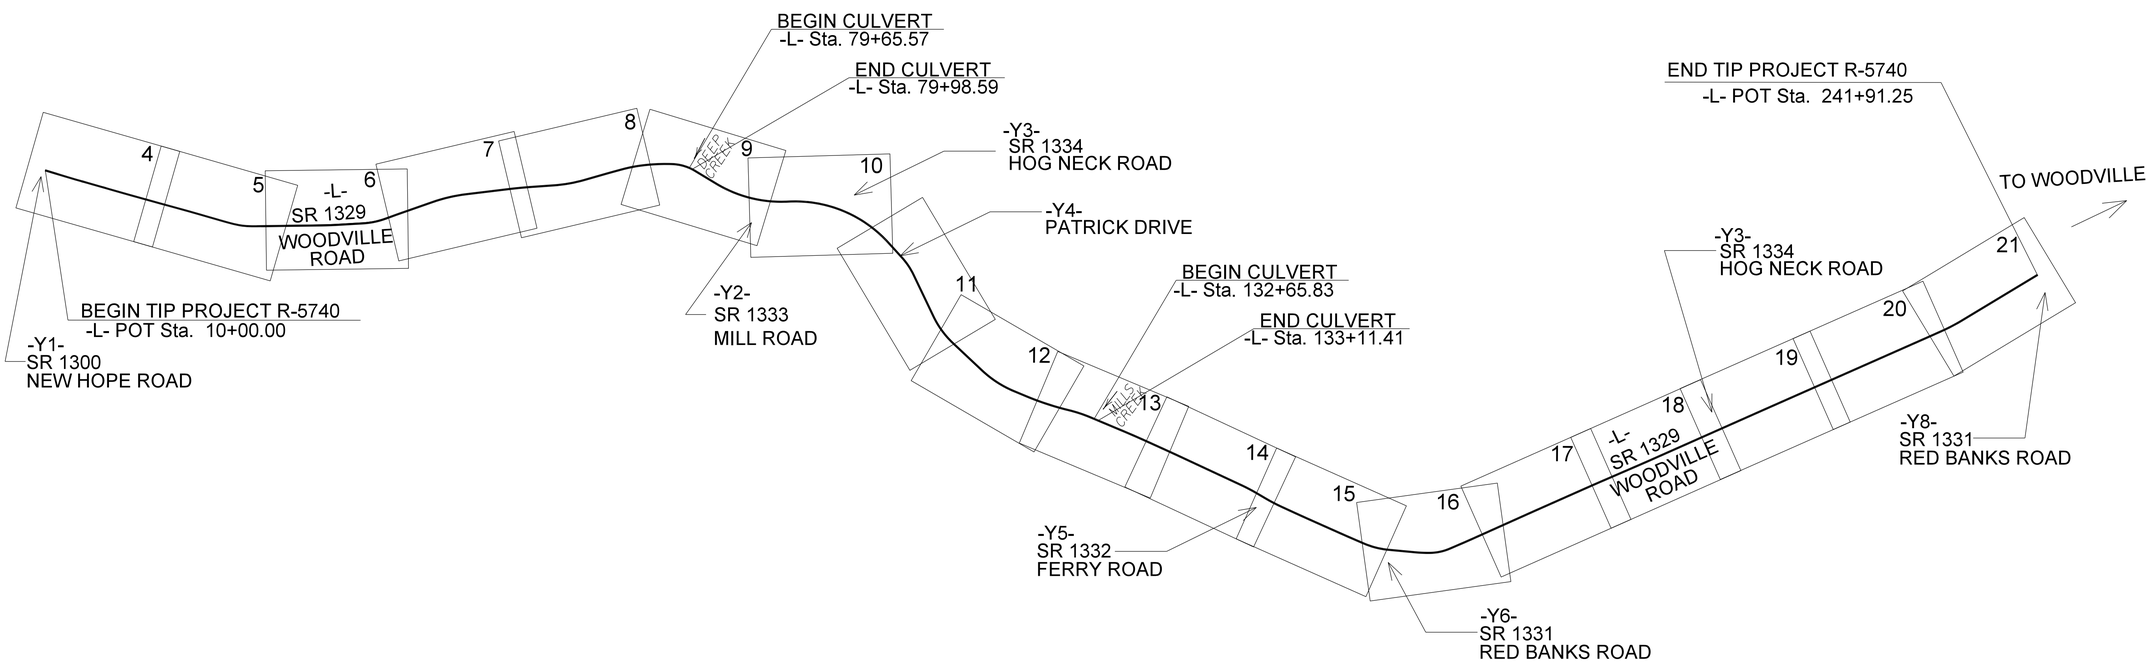

TIP PROJECT: R-5740

09/08/99

$$$$SYSTIME$$$$DGN$$$$USERNAME$$$$

GRAPHIC SCALE

200 100 0 200 400
RW02 SHEETS

50 25 0 50 100
RW04–RW21 SHEETS

DATUM DESCRIPTION

THE LOCALIZED COORDINATE SYSTEM DEVELOPED FOR THIS PROJECT IS BASED ON THE STATE PLANE COORDINATES ESTABLISHED BY JMT INC. FOR MONUMENT "R-5716 CENTROID" WITH NAD 83/NSRS 2011 STATE PLANE GRID COORDINATES OF NORTHING: 907799.5148(ft) EASTING: 2780294.6280(ft)
PROJECT ELEVATION IS BASED ON USGS MONUMENT "39 MEA" WITH NAVD 88 ORTHO HEIGHT OF ELEVATION: 7.68(FT).
THE AVERAGE COMBINED GRID FACTOR USED ON THIS PROJECT (GROUND TO GRID) IS: 1.000019305
THE N.C. LAMBERT GRID BEARING AND LOCALIZED HORIZONTAL GROUND DISTANCE FROM "R-5716 CENTROID" TO -L- STATION 10+00.00 IS S 28°46'50.08" E 24,510.63(ft)
ALL LINEAR DIMENSIONS ARE LOCALIZED HORIZONTAL DISTANCES
VERTICAL DATUM USED IS NAVD 88

Prepared in the Office of:

LOCATION & SURVEYS
DIVISION 1 FIELD OFFICE

1300 US HWY 64W
PLYMOUTH, NC 27962

2018 STANDARD SPECIFICATIONS

RIGHT OF WAY DATE:
JULY 2017

LETTING DATE:
MARCH 17, 2020

PROFESSIONAL LAND SURVEYOR

NORTH CAROLINA PROFESSIONAL SEAL L-4457 LAND SURVEYOR JIMMY E. LIVERMAN, JR.

DocuSigned by: Jimmy Liverman Jr.
C782A9719E7430...
2/6/2020

SIGNATURE: ***Date:***

STATE OF NORTH CAROLINA • DEPARTMENT OF TRANSPORTATION