DocuSign Envelope ID: 20B1DD55-D231-434A-A5D9-E5EBA5339A9F

TIP NO.	SHEET NO.
15BPR.46	PMP-3

APPROVED:

DATE:

SEAL

DocuSigned by: Jacob Duke

NORTH CAROLINA PROFESSIONAL SEAL 043777 ENGINEER JACOB H DUKE

10/27/2021

DOCUMENT NOT CONSIDERED FINAL UNLESS ALL SIGNATURES COMPLETED

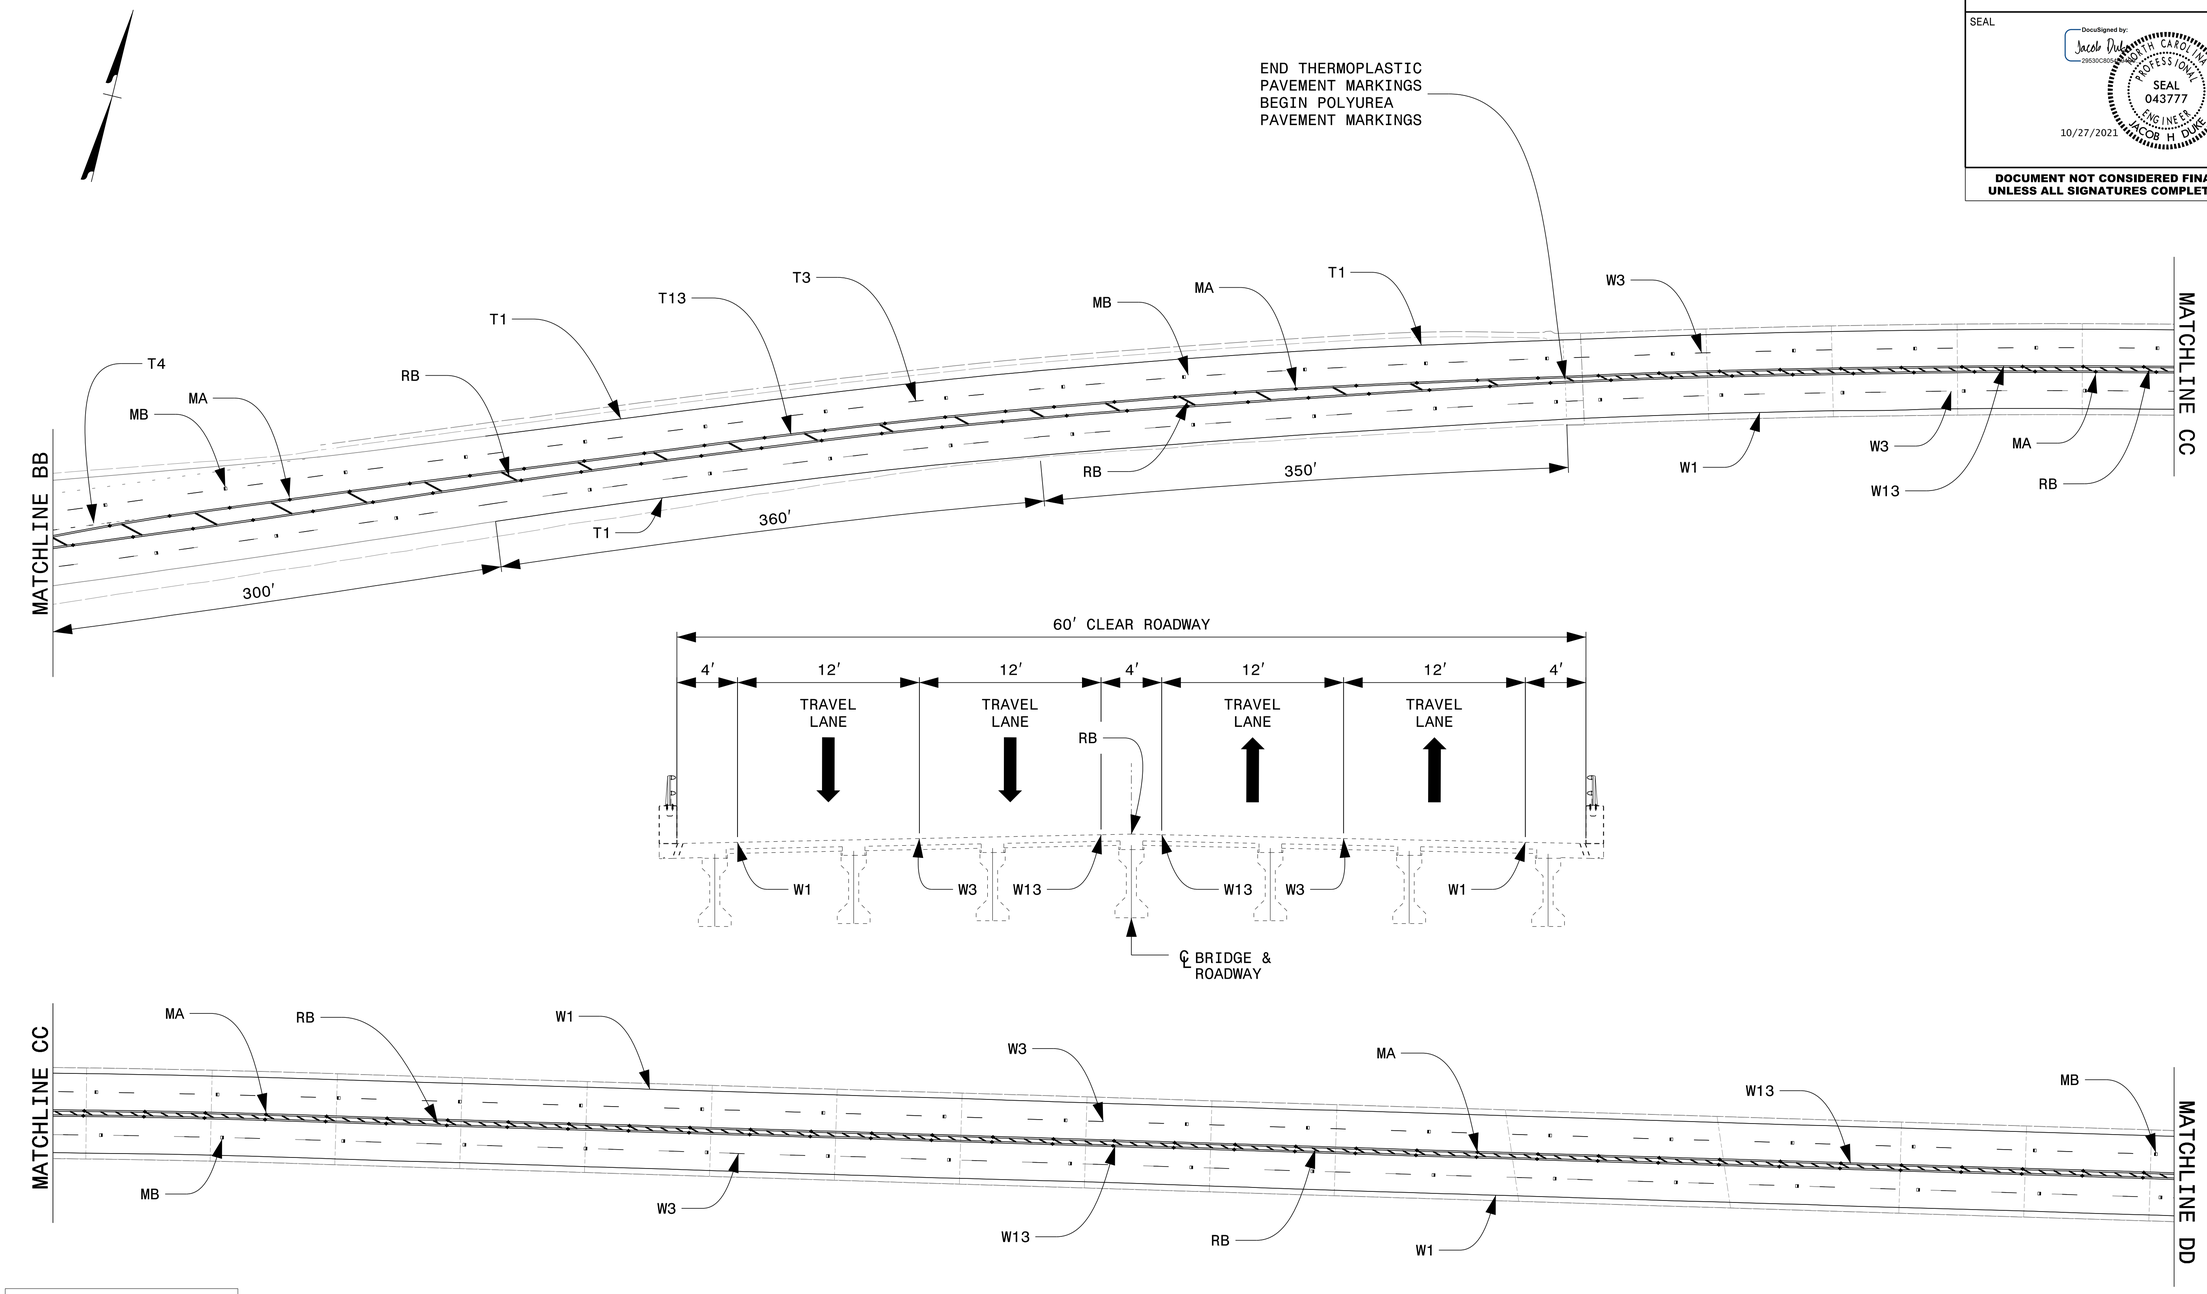

KISINGER CAMPO & ASSOCIATES
301 FAYETTEVILLE ST., SUITE 1500
RALEIGH, NC 27601 (919) 882-7839
NC FIRM LICENSE: C-1506

10/27/2021
15BPR.46_Sgn_PMP.dgn
User:jdebone

PAVEMENT MARKING DETAIL
SHEET (2 OF 5)