DocuSign Envelope ID: 1227471F-F09B-4661-8908-803F905CD481

PROJECT REFERENCE NO.	SHEET NO.
U-5738	SCP 5A

SEE SCP 5B FOR PROJECT CONSTRUCTION NOTES REFERENCED ON THIS SHEET.

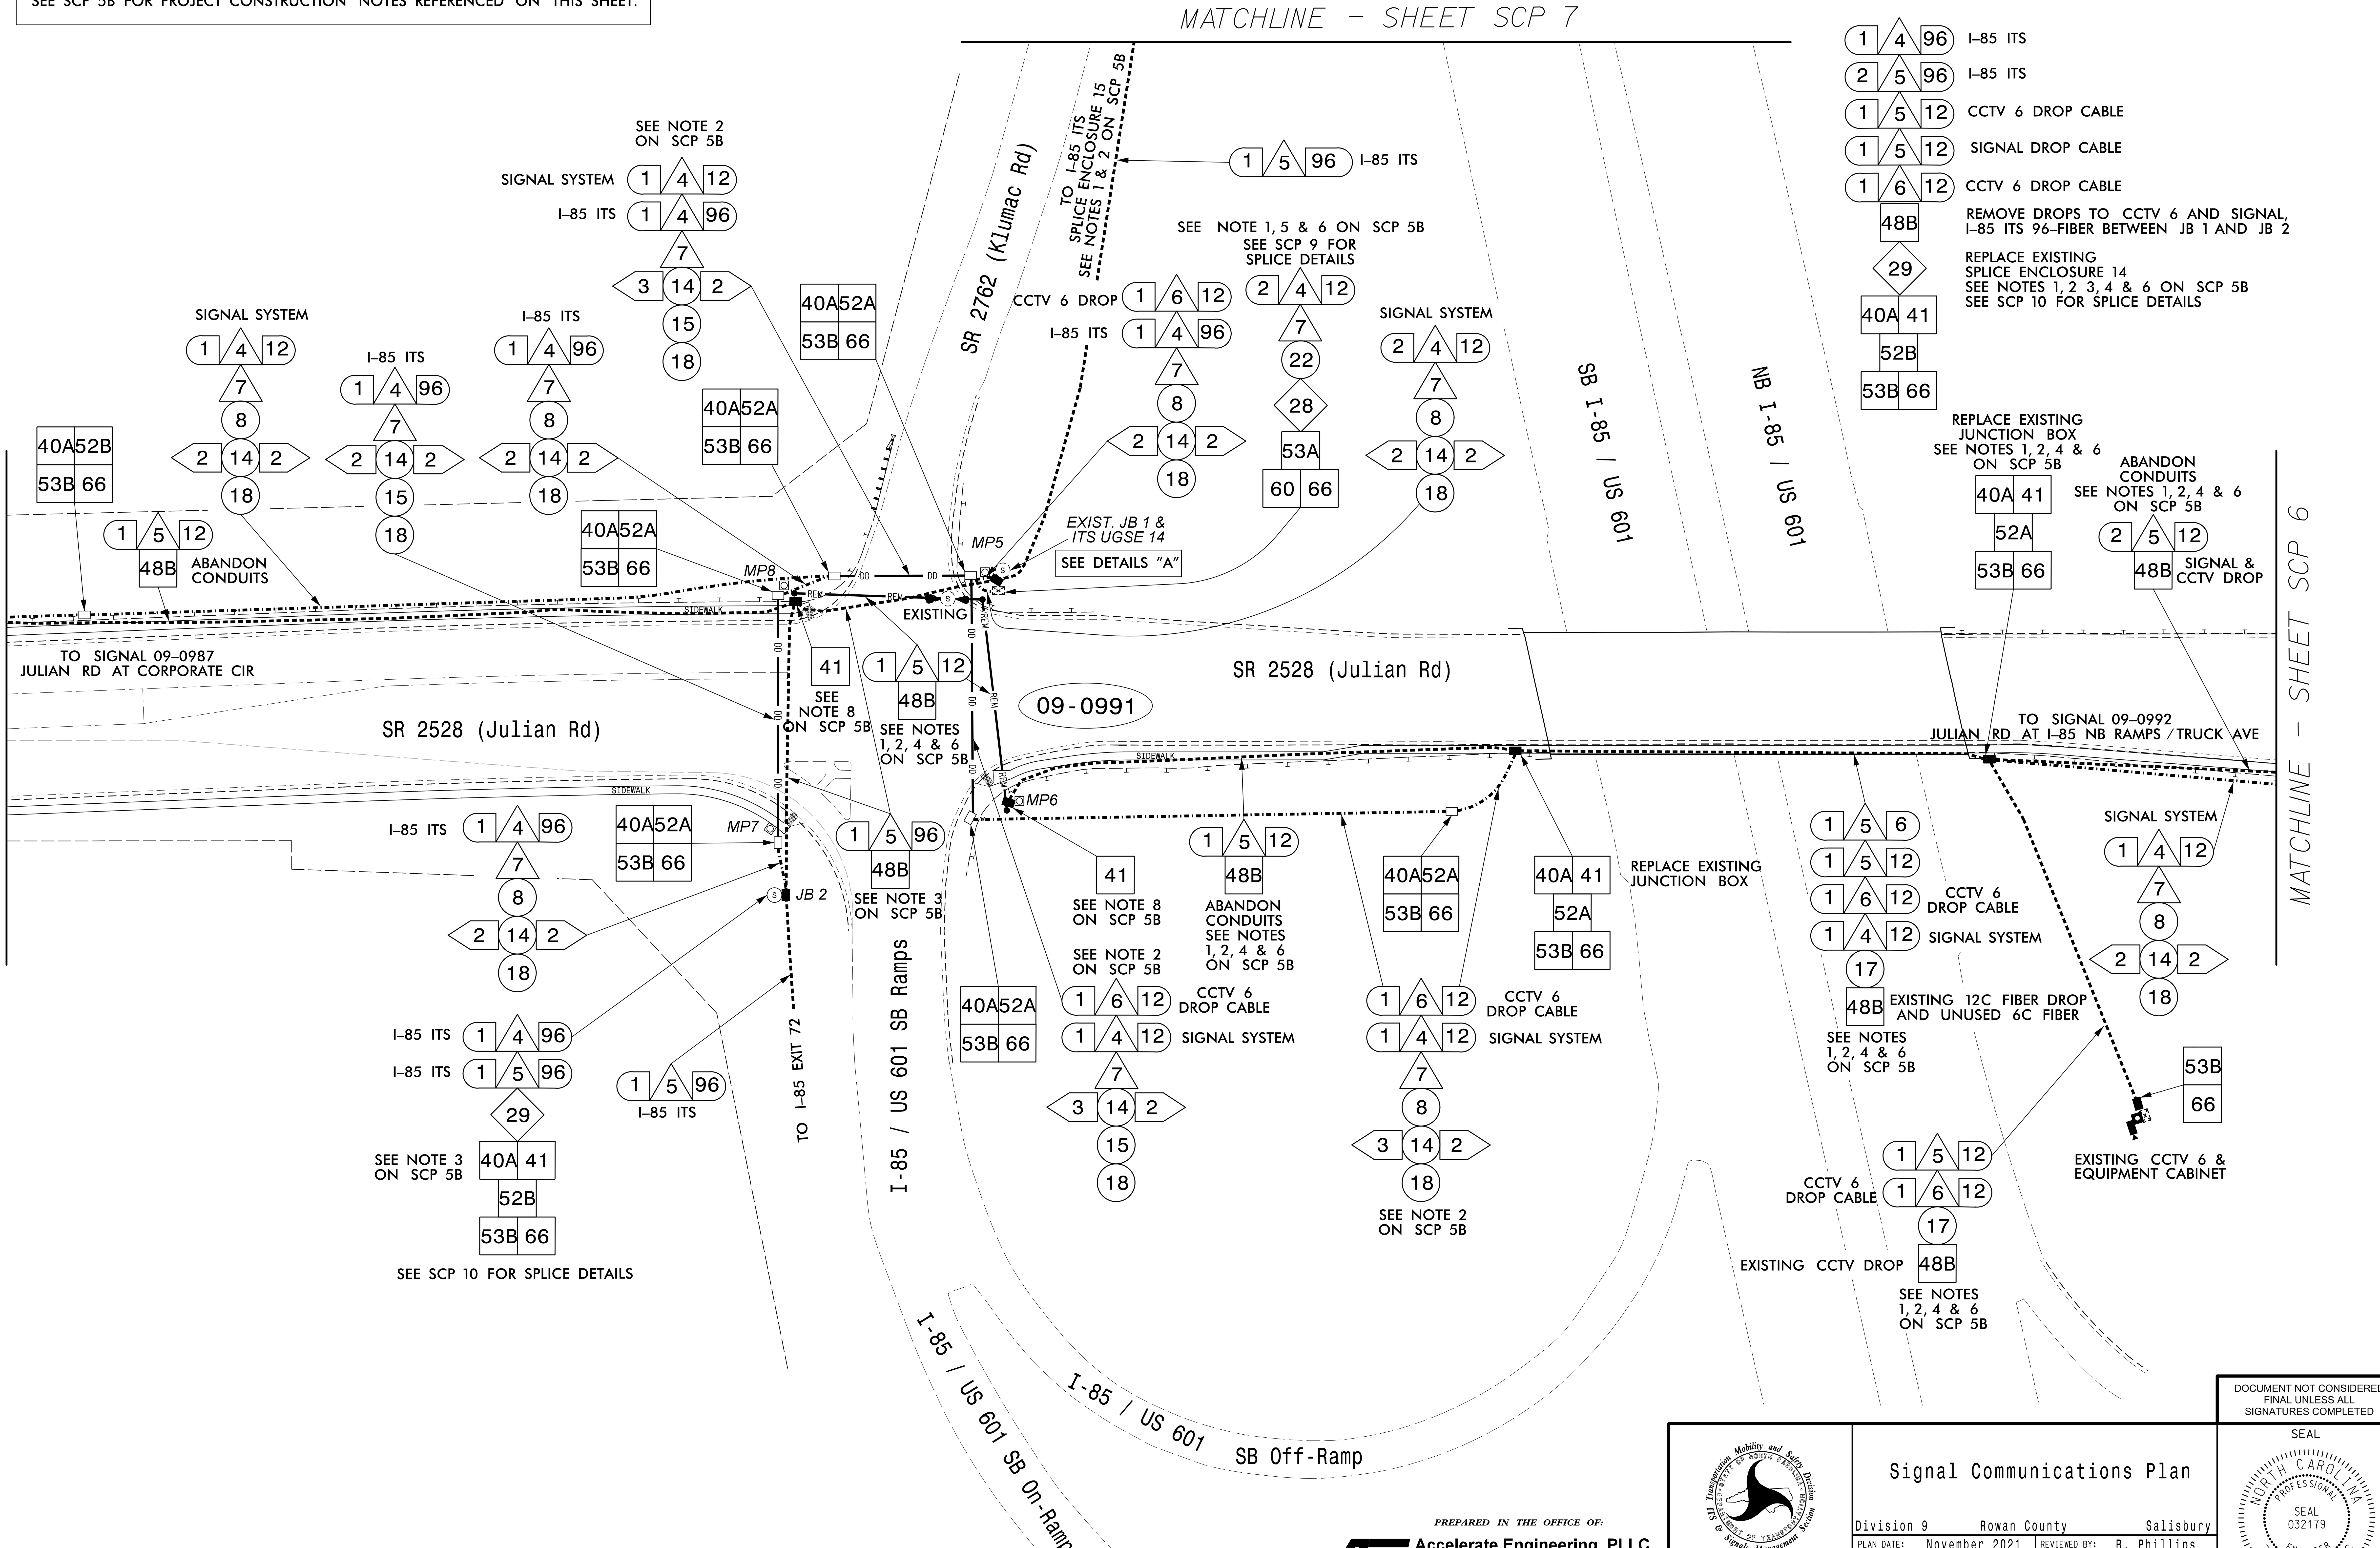

PREPARED IN THE OFFICE OF:

Accelerate Engineering, PLLC
875 Walnut Street, Suite 316
Cary, NC 27511
Tel: 919.263.5678 Fax: 919.263.5687
NC License No. P-1442

750 N.Greenfield Pkwy,Garner,NC 27529

SCALE 0 50 1" = 50'

Signal Communications Plan

Division 9 Rowan County Salisbury

PLAN DATE: November 2021	REVIEWED BY: B. Phillips
PREPARED BY: Z. "Gavin" Teng	REVIEWED BY:

REVISIONS	INIT.	DATE

DOCUMENT NOT CONSIDERED FINAL UNLESS ALL SIGNATURES COMPLETED

SEAL
NORTH CAROLINA PROFESSIONAL SEAL 032179 ENGINEER ZHAOLONG TENG

DocuSigned by: Zhaolong Teng 6B6BA0DE5257455... SIGNATURE 12/3/2021 DATE

CADD Filename:

$$$$$SYSTIME$$$$$ $$$$$$$$$$$$$$$DGN$$$$$$$$$$$$$$$$$$ $$$$USERNAME$$$$