

NOTE:
NO ITS WORK
ON THIS
SHEET.
FOR
INFORMATION
ONLY.

MATCHLINE -L ITS- STA. 85+00, SEE SHEET 9



MATCHLINE -L ITS- STA. 99+00, SEE SHEET 11


PROJECT REFERENCE NO.	SHEET NO.
B-3186 / B-5898	ITS-10

4/13/2022
C:\pwworking\h3r\projects\101\402234965\403186-EB5898_ITS_PSH10.dgn
22:03:41

DOCUMENT NOT CONSIDERED
FINAL UNLESS ALL
SIGNATURES COMPLETED

HDR HDR Engineering, Inc. of the Carolinas
555 Fayetteville St, Suite 900 Raleigh, N.C. 27601
N.C.B.E.L.S. License Number: F-0116


Prepared in the Offices of:

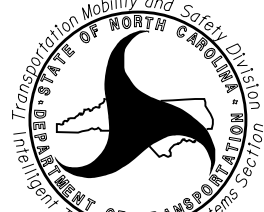

250 N. Greenfield Pkwy., Garner, NC 27529

ITS, COMMUNICATIONS AND CABLE ROUTING PLANS	
Division 14 Haywood County	
PLAN DATE: APRIL 13, 2022	REVIEWED BY: C. BEARD
PREPARED BY: T. MCENRY	APPROVED BY: M. VOLZ
REVISIONS	INIT. DATE

SEAL

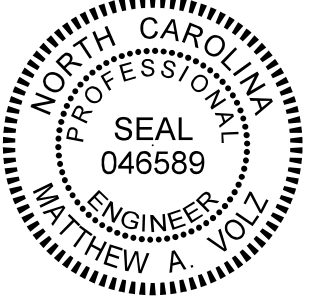

Matthew A. Volz
4/14/2022
SIGNATURE DATE
CADD FILE NAME: B3186-B5898-ITS.LAYOUT.dgn

PROJECT REFERENCE NO.	SHEET NO.
B-3186 / B-5898	ITS-11




4/13/2022
C:\pwworking\hrg\00101\402234965\403186-EB5898_ITS_PSH11.dgn
21:59:52

DOCUMENT NOT CONSIDERED
FINAL UNLESS ALL
SIGNATURES COMPLETED

HDR HDR Engineering, Inc. of the Carolinas
555 Fayetteville St, Suite 900 Raleigh, N.C. 27601
N.C.B.E.L.S. License Number: F-0116


Prepared in the Offices of:

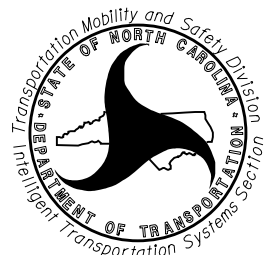

250 N. Greenfield Pkwy., Garner, NC 27529

ITS, COMMUNICATIONS AND CABLE ROUTING PLANS	
Division 14 Haywood County	
PLAN DATE: APRIL 13, 2022	REVIEWED BY: C. BEARD
PREPARED BY: T. MCHENRY	APPROVED BY: M. VOLZ
REVISIONS	INIT. DATE

SEAL


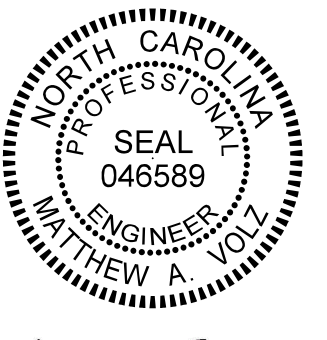


Matthew A. Volz 4/14/2022

SIGNATURE DATE

CADD FILE NAME: B3186-B5898-ITS.LAYOUT.dgn


MATCHLINE -L ITS- STA. 113 + 00, SEE SHEET 11

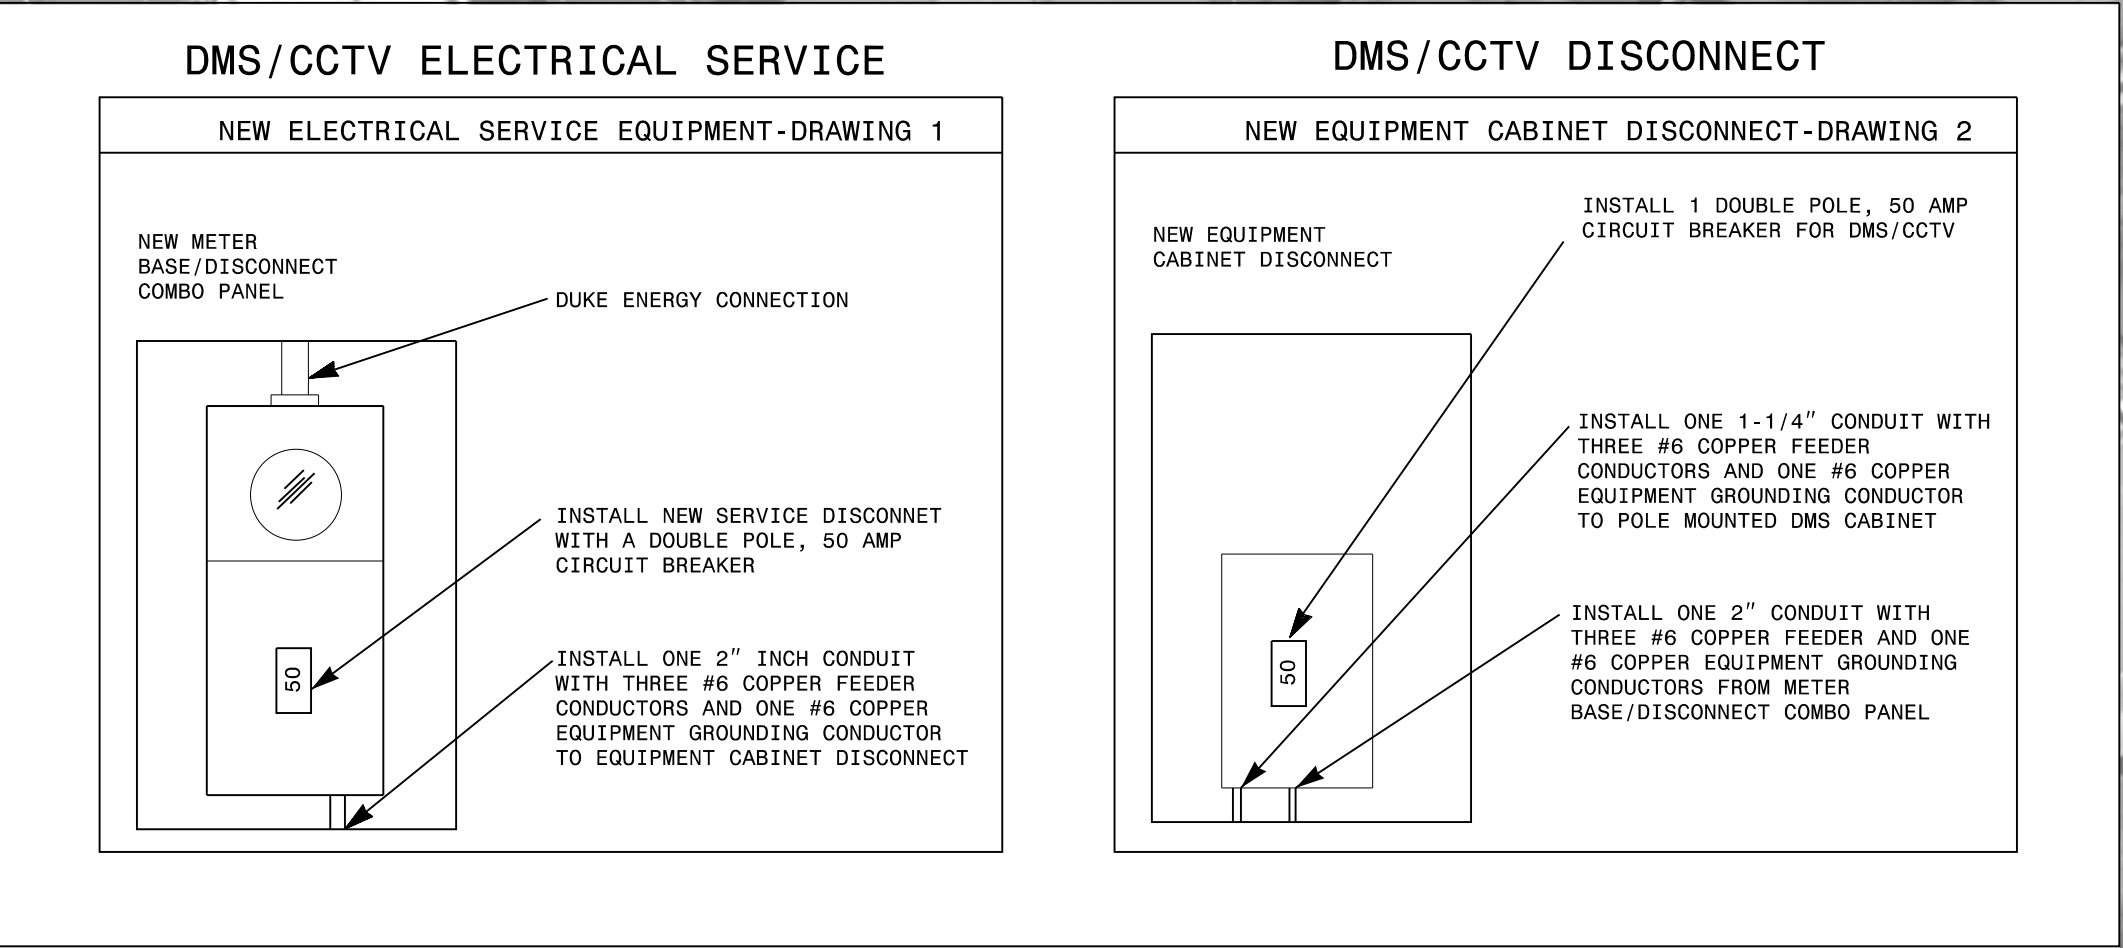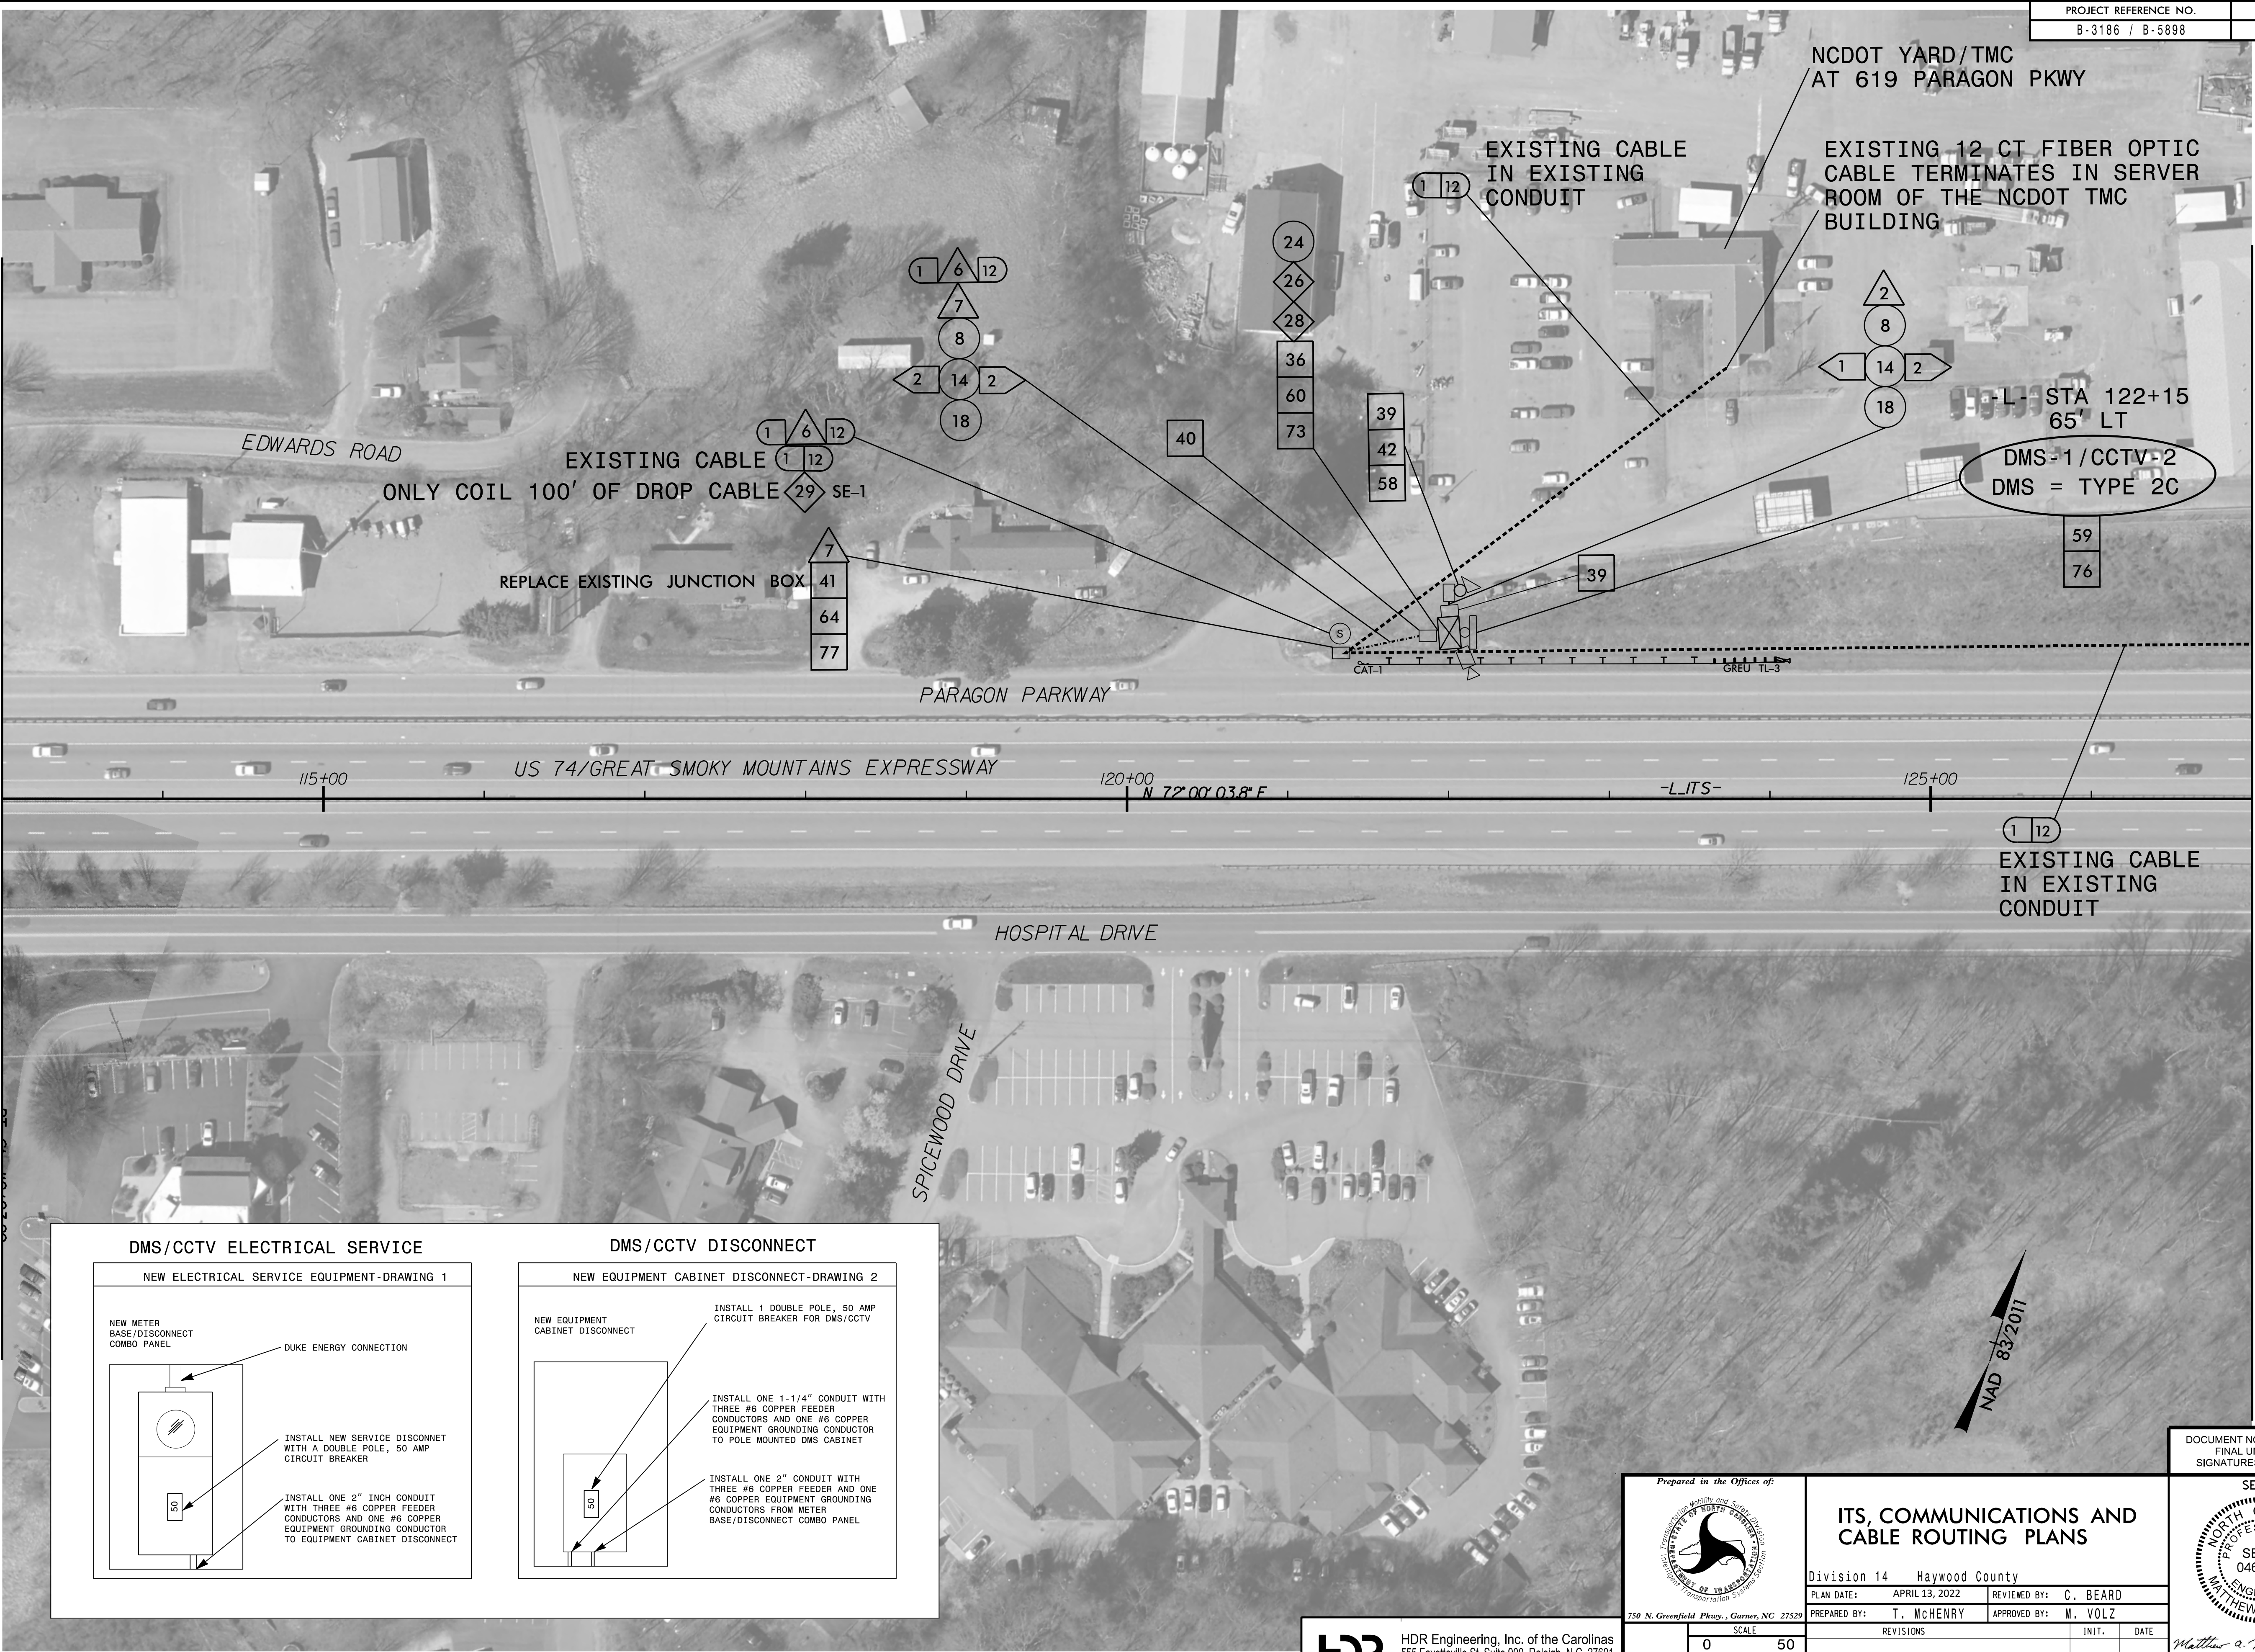

4/13/2022
C:\pwworking\ng\000101\02234965-4b3186-b5898_ITS_PSH12.dgn
21:55:48



HDR Engineering, Inc. of the Carolinas
555 Fayetteville St. Suite 900 Raleigh, N.C. 27601
N.C.B.E.L.S. License Number: F-0116

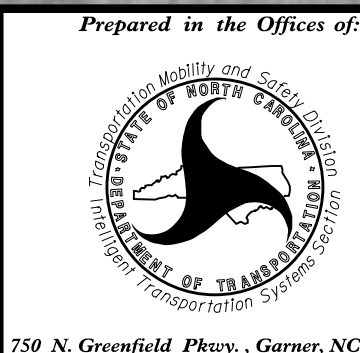

**ITS, COMMUNICATIONS AND
CABLE ROUTING PLANS**

Division 14 Haywood County

PLAN DATE: APRIL 13, 2022 REVIEWED BY: C. BEARD


PREPARED BY: T. MCHENRY APPROVED BY: M. VOLZ

REVISIONS INIT. DATE

SIGNATURE DATE

CADD FILE NAME: 83186-B5898-ITS.LAYOUT.dgn

DOCUMENT NOT CONSIDERED
FINAL UNLESS ALL
SIGNATURES COMPLETED

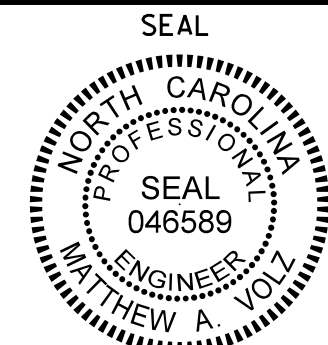

Matthew A. Volz 4/14/2022

SIGNATURE DATE

CADD FILE NAME: 83186-B5898-ITS.LAYOUT.dgn

MATCHLINE -L ITS- STA. 127 + 00, SEE SHEET 13

PROJECT REFERENCE NO.	SHEET NO.
B-3186 / B-5898	ITS-13

NOTE:
NO ITS WORK ON THIS
SHEET. FOR INFORMATION
ONLY.


MATCHLINE -L ITS- STA. 127 + 00, SEE SHEET 12



MATCHLINE -L ITS- STA. 141 + 00, SEE SHEET 14

4/13/2022
C:\pwworking\h3r\projects\101\402234965\403186-EB5898_ITS_PSH13.dgn
2:15:52:15

DOCUMENT NOT CONSIDERED
FINAL UNLESS ALL
SIGNATURES COMPLETED

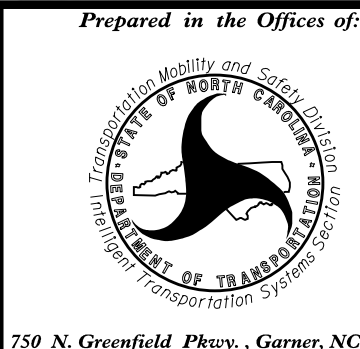


ITS, COMMUNICATIONS AND
CABLE ROUTING PLANS

Division 14 Haywood County

PLAN DATE: APRIL 13, 2022 REVIEWED BY: C. BEARD

PREPARED BY: T. MCHENRY APPROVED BY: M. VOLZ

REVISIONS INIT. DATE

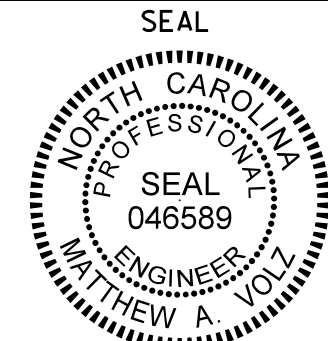

SIGNATURE DATE
Matthew A. Volz 4/14/2022

CADD FILE NAME: B3186-B5898-ITS.LAYOUT.dgn



HDR Engineering, Inc. of the Carolinas
555 Fayetteville St. Suite 900 Raleigh, N.C. 27601
N.C.B.E.L.S. License Number: F-0116

