DocuSign Envelope ID: 39973243-096C-4AE3-B33B-E1891E260782

TIP NO.	SHEET NO.
U-5748	PMP-6

APPROVED: _____

DATE: _____

SEAL

DOCUMENT NOT CONSIDERED FINAL UNLESS ALL SIGNATURES COMPLETED

CURB RAMP LOCATIONS

(13) -L- 75+02 +/- 71' RT (T1)

(14) -L- 75+49 +/- 71' RT (T1)

NAD 83

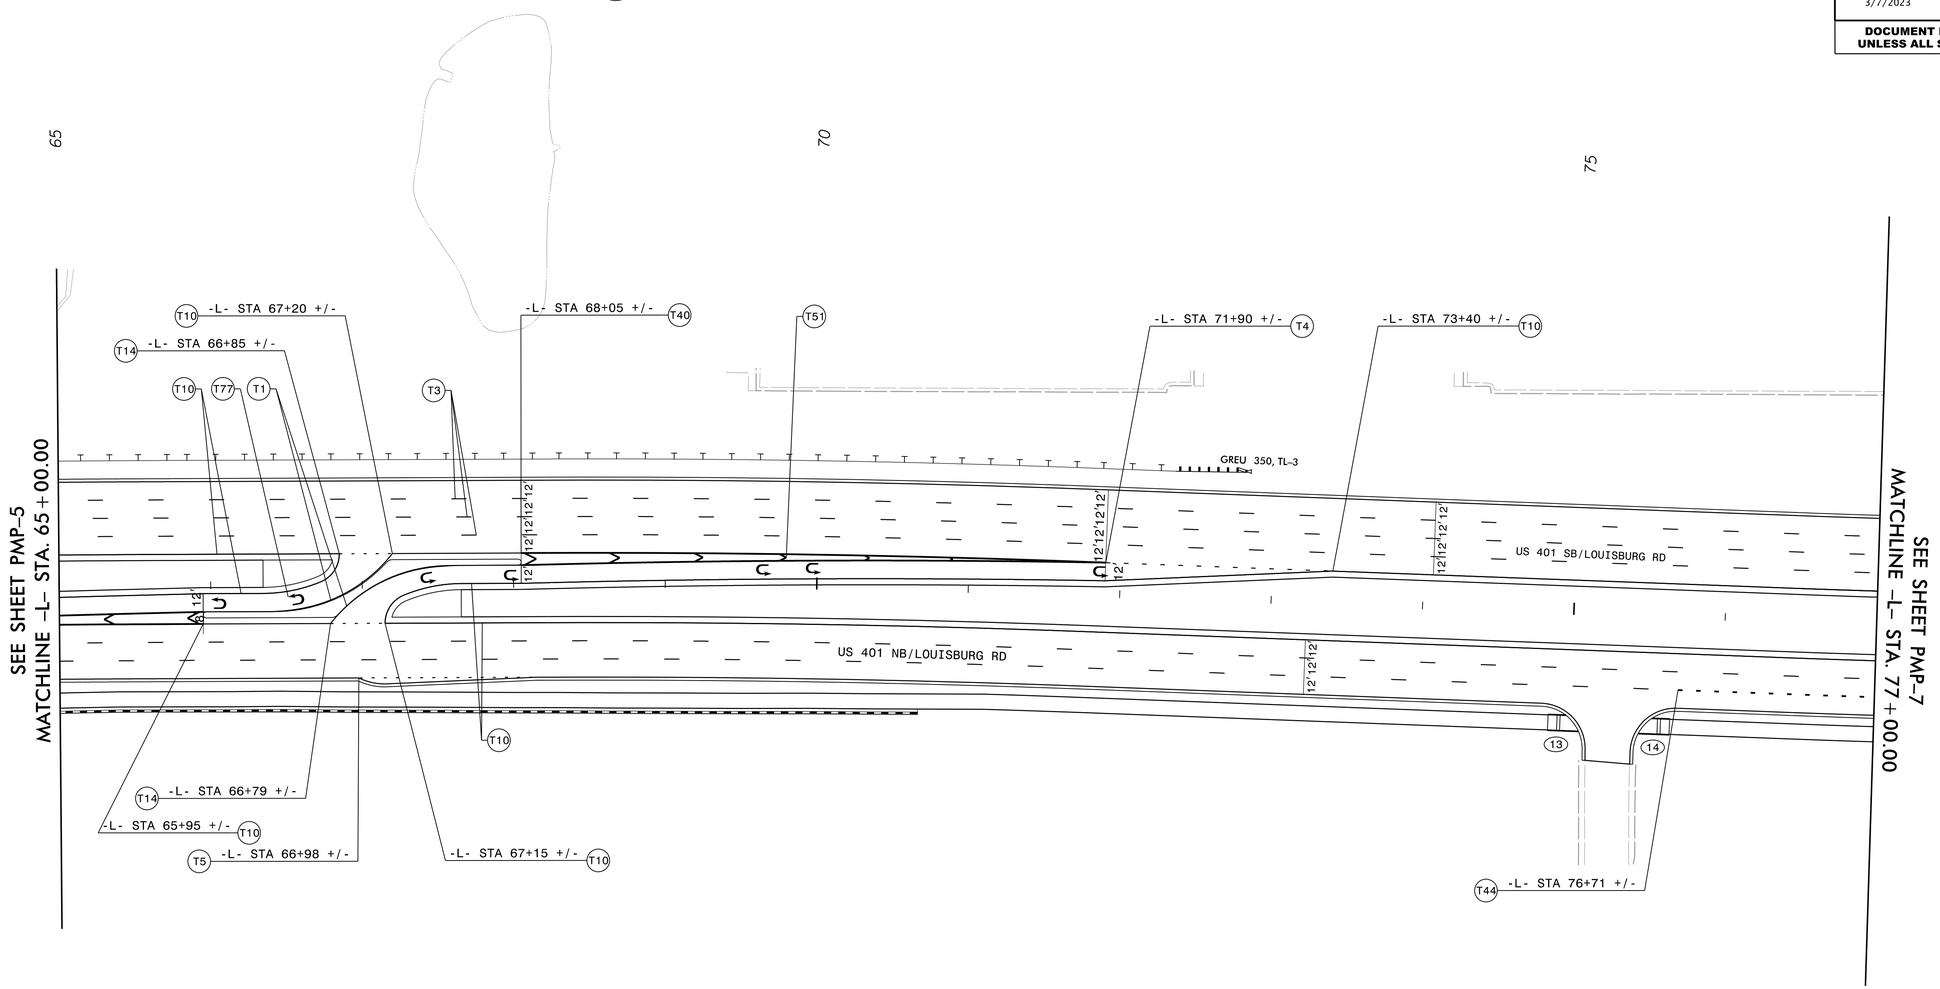

PAVEMENT MARKING DETAIL

1/11/2023
pw:\\aecom-na-pw.bentley.com:AECOM_DS2L_NA_2020\Documents\60609754-U-5748 Ligon MIN\900-CAD GIS\90_CADD\70_NCDOT_TIP\Traffic\PMP\U5748_pmp_psh06.dgn
patrick.mcpherson