PROJECT REFERENCE NO.	SHEET NO.
R-5861	RW07

Location and Surveys

Vaughn & Melton
1318-F Patton Avenue
Asheville, NC 28806
Firm License # F-1088

PROJECT SURVEYOR

DocuSigned by:
F1576CB85C7248A...

NORTH CAROLINA PROFESSIONAL SEAL L-4529 LAND SURVEYOR MARK A. PARRIS

DOCUMENT NOT CONSIDERED FINAL UNLESS ALL SIGNATURES COMPLETED

-L-

PI Sta 50+66.87	PI Sta 59+39.36
△ = 58° 48' 26.3" (LT)	△ = 1° 27' 31.2" (RT)
D = 5° 24' 18.9"	D = 0° 11' 27.5"
L = 1,087.96'	L = 763.75'
T = 597.37'	T = 381.90'
R = 1,060.00'	R = 30,000.00'

-Y3A-

PI Sta 11+44.57
△ = 63° 45' 38.0" (RT)
D = 71° 37' 11.0"
L = 89.03'
T = 49.76'
R = 80.00'

-DR6-

PI Sta 11+21.86	PI Sta 11+78.95
△ = 53° 56' 30.0" (LT)	△ = 52° 28' 26.9" (LT)
D = 76° 23' 39.7"	D = 114° 35' 29.6"
L = 70.61'	L = 45.79'
T = 38.17'	T = 24.64'
R = 75.00'	R = 50.00'

-DR7-

PI Sta 12+00.39
△ = 19° 53' 23.0" (LT)
D = 47° 44' 47.3"
L = 41.66'
T = 21.04'
R = 120.00'

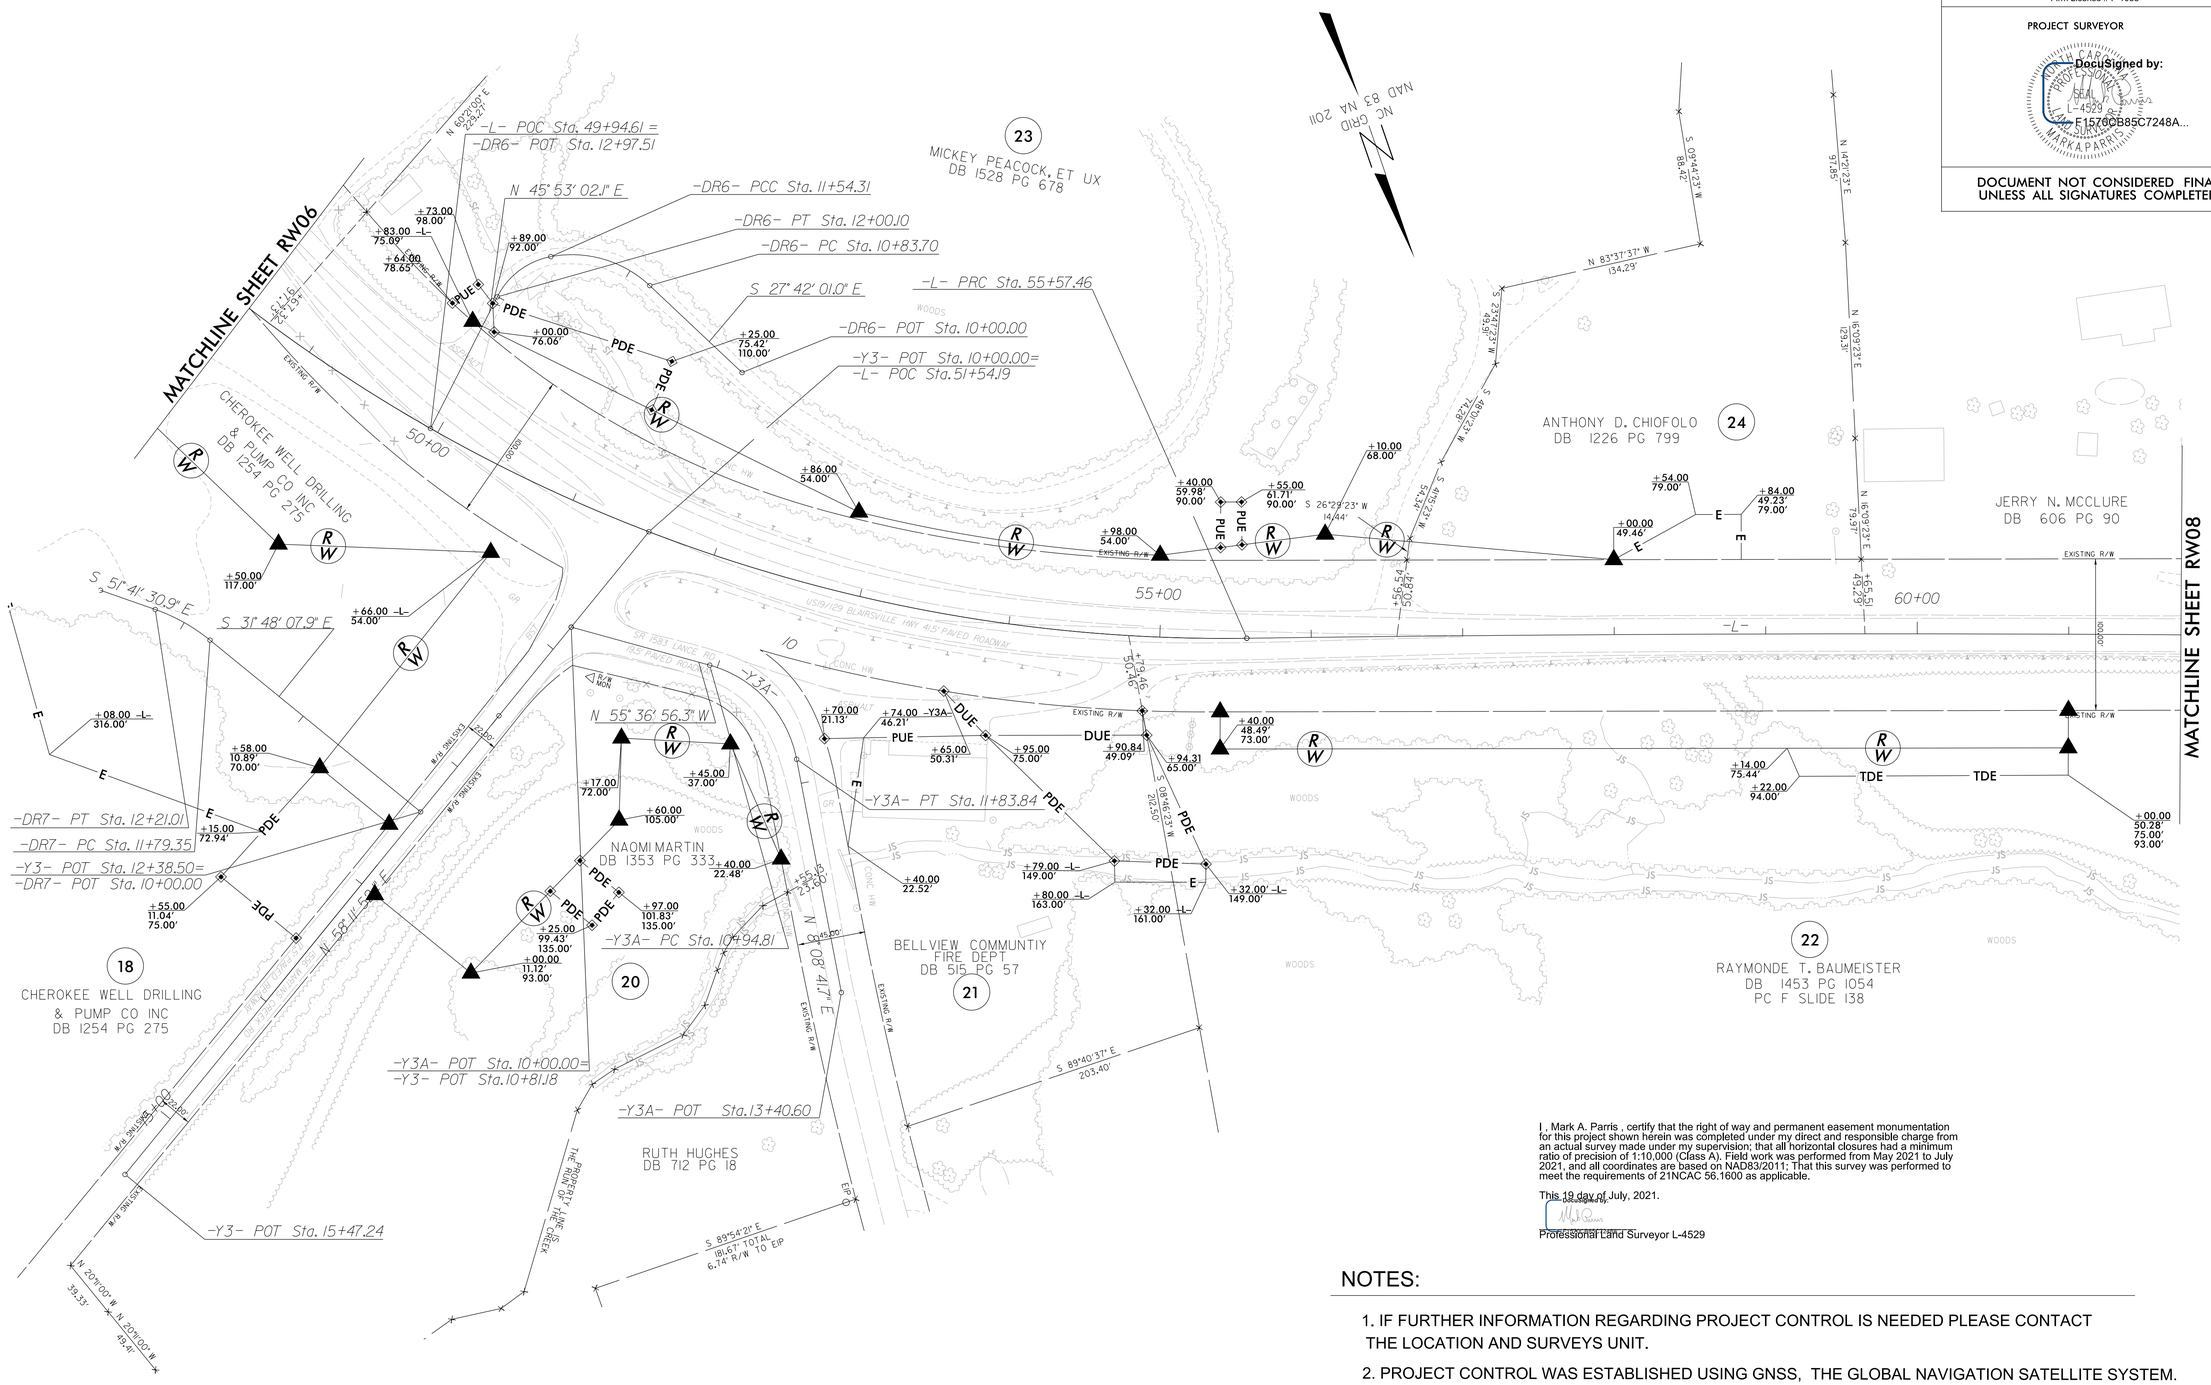
MATCHLINE SHEET RW06
MATCHLINE SHEET RW08
NC GRID NAD 83 NA 2011
23
MICKEY PEACOCK, ET UX
DB 1528 PG 678
24
ANTHONY D. CHIOFOLO
DB 1226 PG 799
JERRY N. MCCLURE
DB 606 PG 90
CHEROKEE WELL DRILLING & PUMP CO INC
DB 1254 PG 275
18
CHEROKEE WELL DRILLING & PUMP CO INC
DB 1254 PG 275
20
NAOMI MARTIN
DB 1353 PG 333
21
BELLVIEW COMMUNTIY FIRE DEPT
DB 515 PG 57
22
RAYMONDE T. BAUMEISTER
DB 1453 PG 1054
PC F SLIDE 138
RUTH HUGHES
DB 712 PG 18
-L- POC Sta. 49+94.61 =
-DR6- POT Sta. 12+97.51
N 45° 53' 02.1" E
-DR6- PCC Sta. 11+54.31
-DR6- PT Sta. 12+00.10
-DR6- PC Sta. 10+83.70
S 27° 42' 01.0" E
-L- PRC Sta. 55+57.46
-DR6- POT Sta. 10+00.00
-Y3- POT Sta. 10+00.00=
-L- POC Sta. 51+54.19
S 51° 41' 30.9" E
S 31° 48' 07.9" E
-DR7- PT Sta. 12+21.01
-DR7- PC Sta. 11+79.35
-Y3- POT Sta. 12+38.50=
-DR7- POT Sta. 10+00.00
N 55° 36' 56.3" W
-Y3A- PT Sta. 11+83.84
-Y3A- PC Sta. 10+94.81
-Y3A- POT Sta. 10+00.00=
-Y3- POT Sta. 10+81.18
-Y3A- POT Sta. 13+40.60
-Y3- POT Sta. 15+47.24
N 08° 41' 7" E
S 89° 40' 37" E
203.40'
S 89° 54' 21" E
181.67' TOTAL
6.74' R/W TO EIP
THE PROPERTY LINE RUN OF THE CREEK
N 20° 00' 00" W
39.53'
N 20° 00' 00" W
49.49'
50+00
55+00
60+00
-L-
-Y3A-
EXISTING R/W
US19/129 BLAIRSVILLE HWY 41.5' PAVED ROADWAY
SR 1583 LANCE RD 18.5' PAVED ROADWAY
WOODS
N 83° 37' 37" W
154.29'
S 09° 44' 23" W
88.42'
N 14° 12' 23" E
91.85'
N 6° 09' 23" E
121.31'
N 6° 09' 23" E
79.97'
S 26° 29' 23" W
14.44'
S 09° 46' 23" W
202.50'
S 45° 02' 23" W
74.28'
S 45° 02' 23" W
54.47'
N 60° 07' 00" E
28.42'
N 45° 53' 00" E
22.48'
N 58° 11' 55" E
N 45° 53' 00" E
22.52'
N 45° 53' 00" E
99.43'
N 45° 53' 00" E
101.83'
N 45° 53' 00" E
11.12'
N 45° 53' 00" E
22.48'