PROJECT REFERENCE NO.	SHEET NO.
2024CPT.09.05.10341 2024CPT.09.06.20341	14

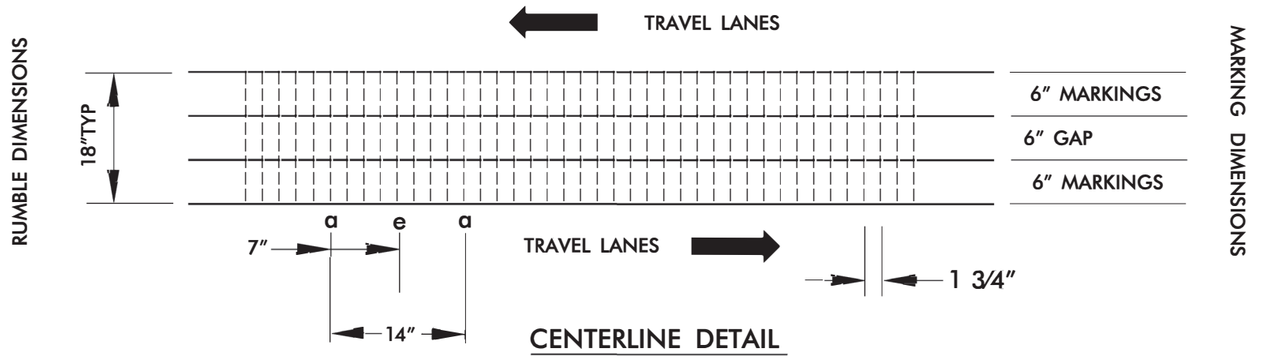

CENTERLINE DETAIL

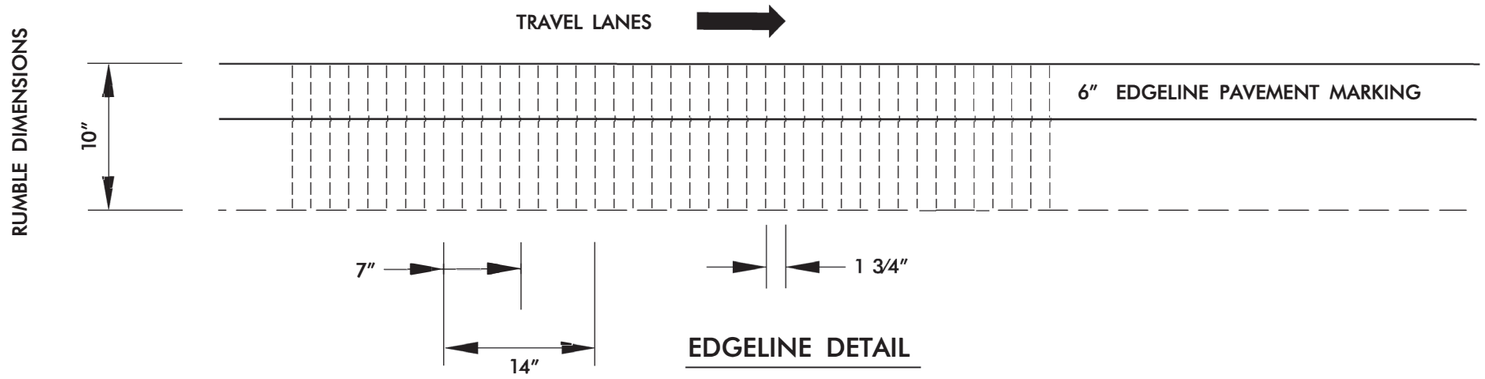

EDGELINE DETAIL

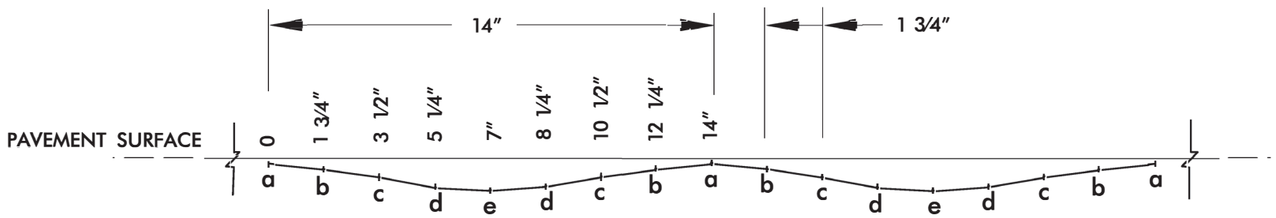

PROFILE

	DEPTH	
LOCATION	MIL	INCHES
a	62.5	1/16"
b	125	1/8"
c	219	7/32"
d	344	11/32"
e	375	3/8"

SINUSOIDAL MILLED RUMBLE STRIPS DETAILS

NOTE: TYPICAL SECTIONS AND DETAILS ARE NOT DRAWN TO SCALE

23-OCT-2023 16:07
C:\Users\$$$$USERNAME$$$$\Desktop\DDC9_Sinusoidal_Detail_Resurfacing.dgn
$$$$USERNAME$$$$