DocuSign Envelope ID: 8B74CA66-715C-42CD-A53A-FCD1B973C7CA

6/23/16

0 5 10	PROJ. REFERENCE NO.	SHEET NO.
	U-6036	X-5

SHALLOW UNDERCUT EXCAVATION

UNCLASSIFIED EXCAVATION - ACCEPTABLE (NOT IN TOP 3' OF EMBANKMENT)

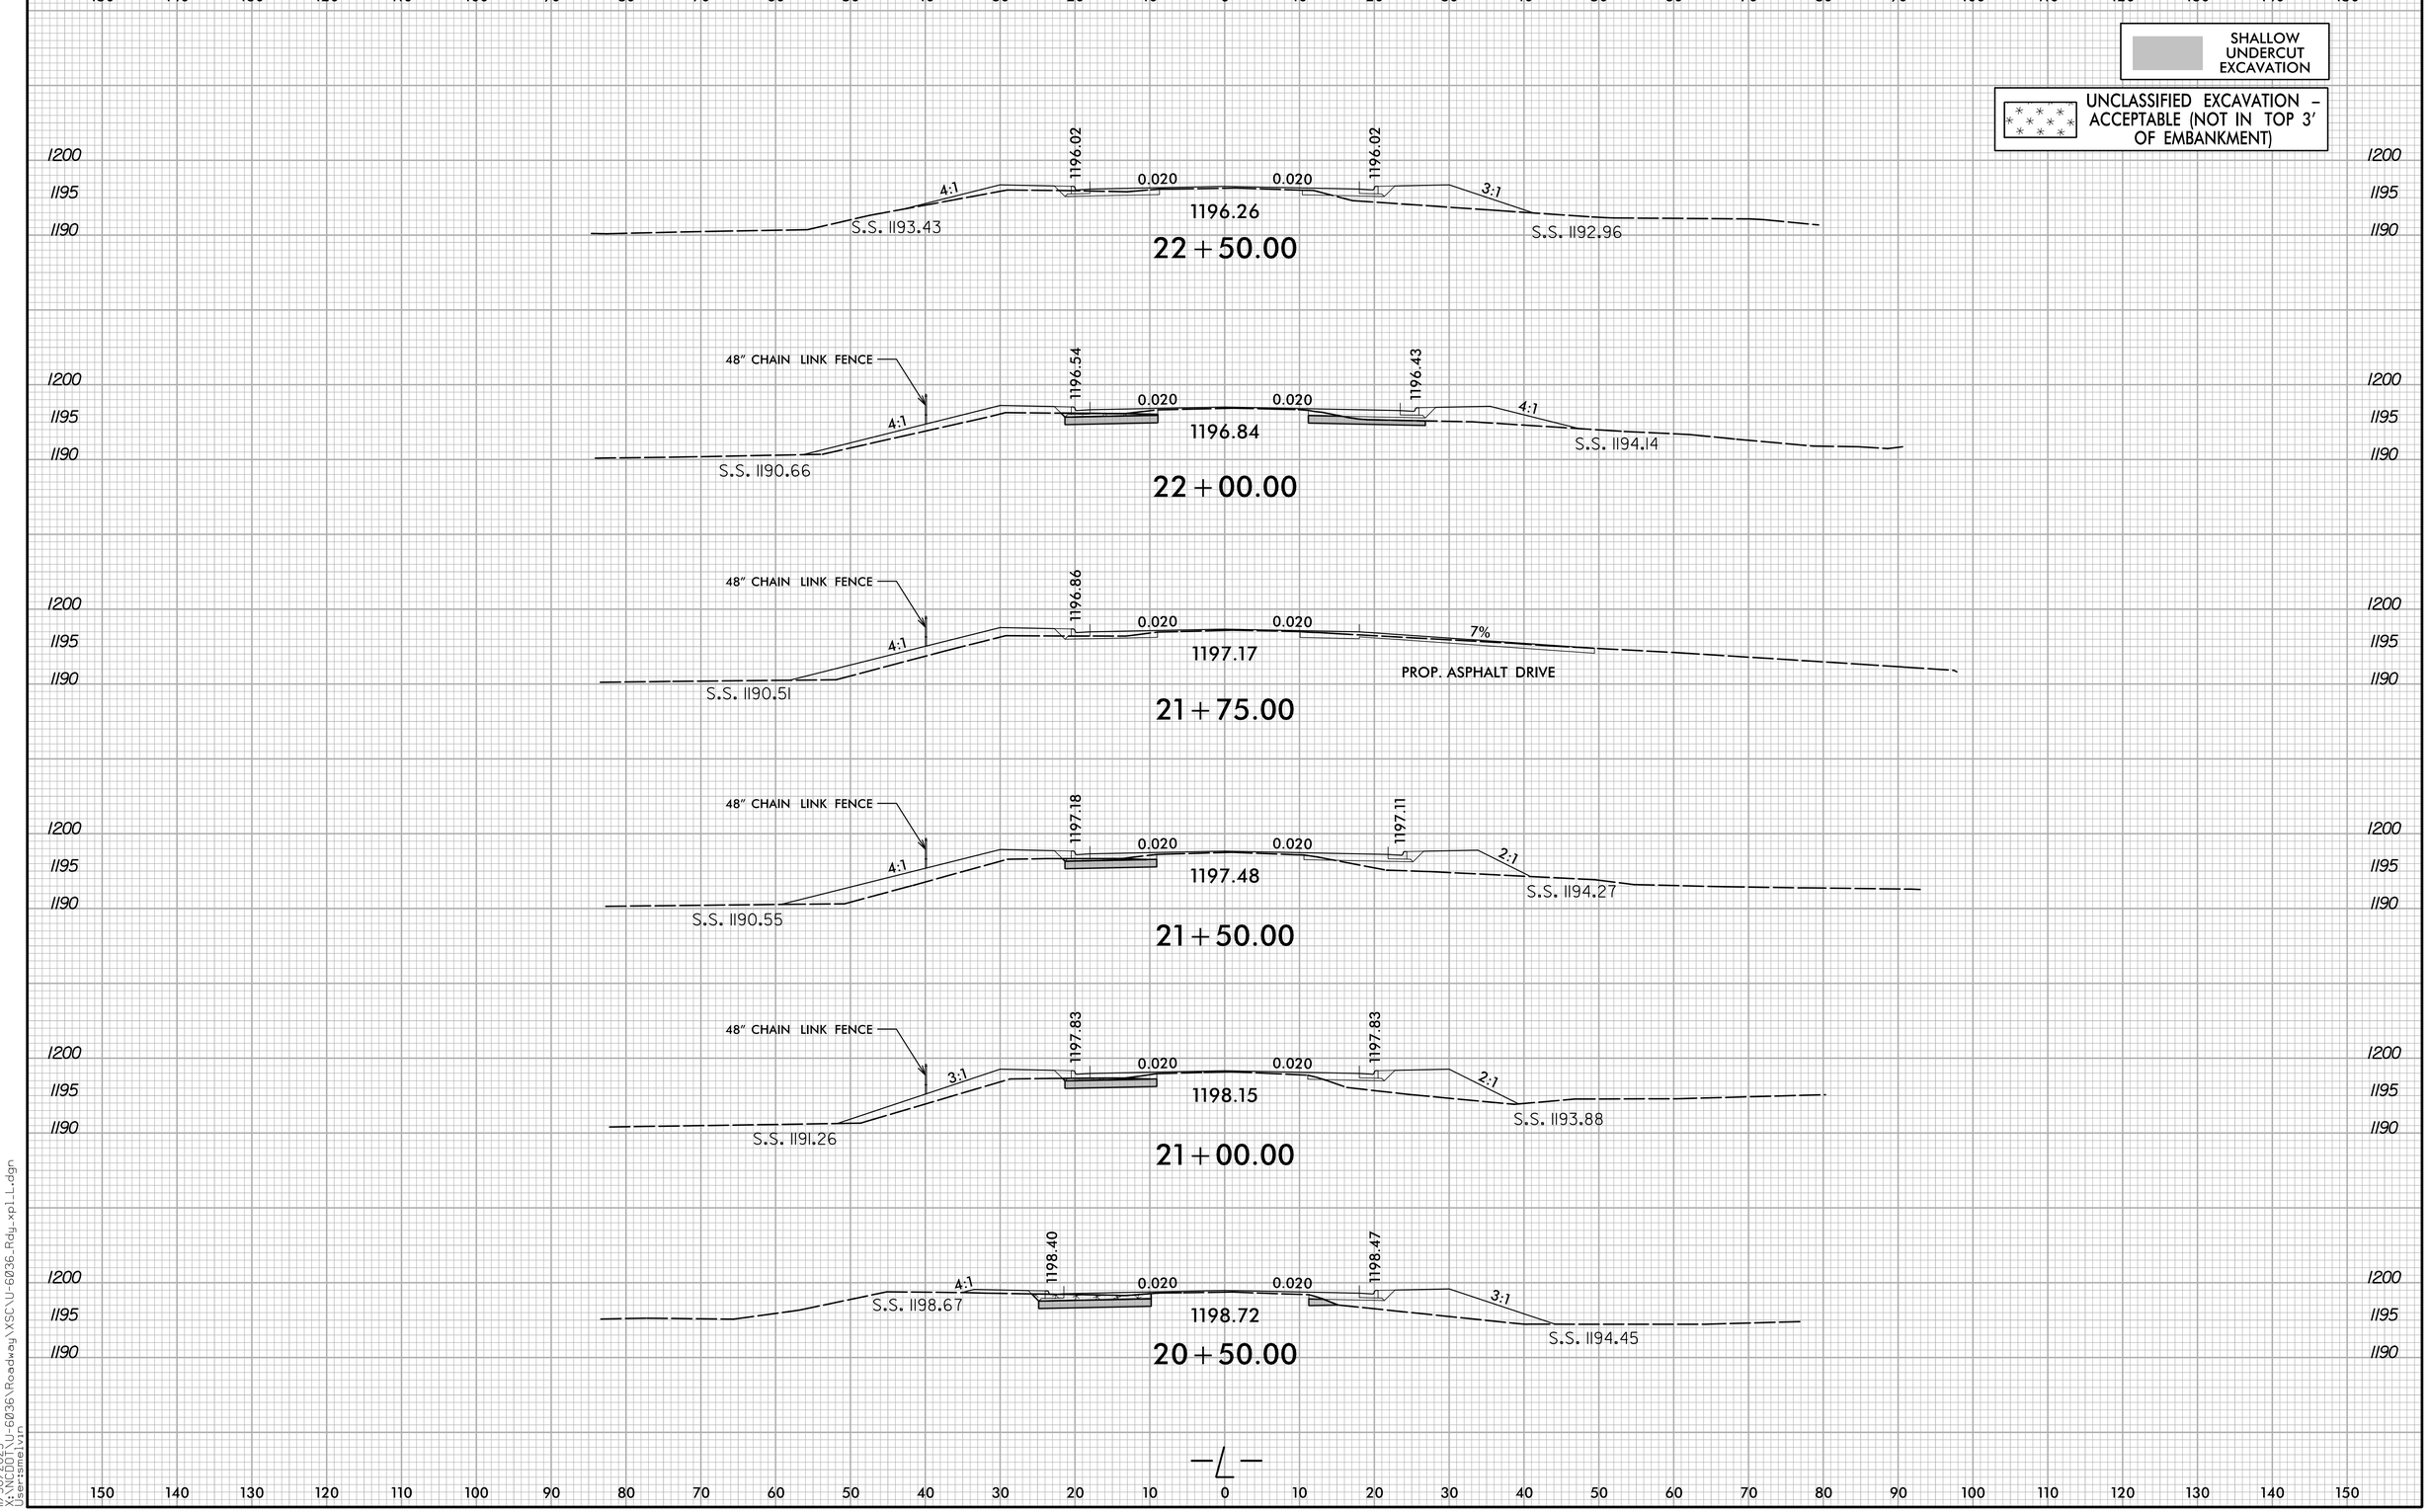

11/30/2023
X:\NCDOT\U-6036\Roadway\XSC\U-6036_Rdy_xpl_L.dgn
User:smelvin