DocuSign Envelope ID: 67EF1CF6-649D-454D-A56D-101D7F928B6D

8/17/99

PROJECT REFERENCE NO.	SHEET NO.
HI-0016	SIGN-24

DocuSigned by:
Richard Lasher
FA81F1EB829945F...
10/11/2023

NORTH CAROLINA PROFESSIONAL SEAL 047118 ENGINEER RICHARD D. LASHER, JR.

JMT

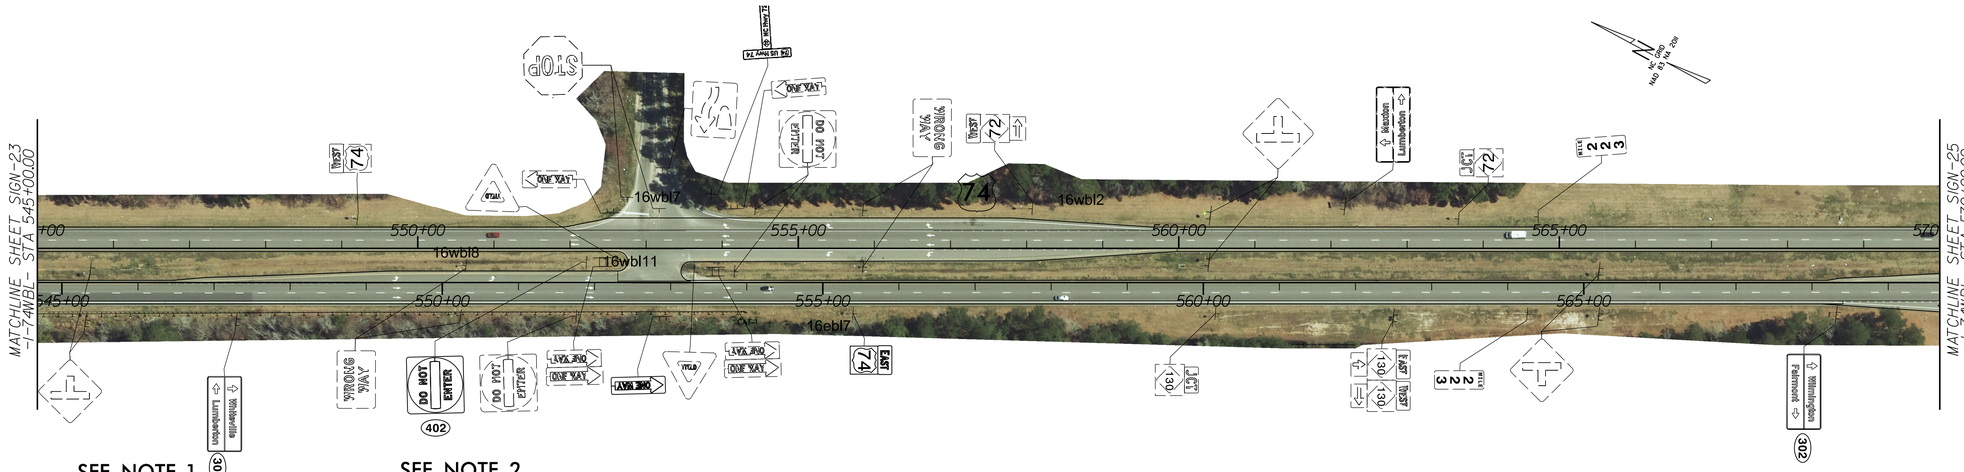

SEE NOTE 1

SEE NOTE 2

SEE NOTE 1

PROJECT NOTES

1 DISPOSAL OF SIGN AND SIGN ERECTION, ALL SIGNS TYPE D, E, AND F

2 SIGN ERECTION, TYPE E

100 50 0 100 200

PLANS

9/13/2023
User: rlasher