PROJECT REFERENCE NO.	SHEET NO.
R-2577A	UO-21
THIS SHEET CORRESPONDS TO RDY-23	

UTILITIES BY OTHERS

ALL PROPOSED UTILITY WORK SHOWN ON THIS SHEET WILL BE DONE BY OTHERS. NO PAYMENT WILL BE MADE TO THE CONTRACTOR FOR PROPOSED UTILITY WORK SHOWN ON THIS SHEET.

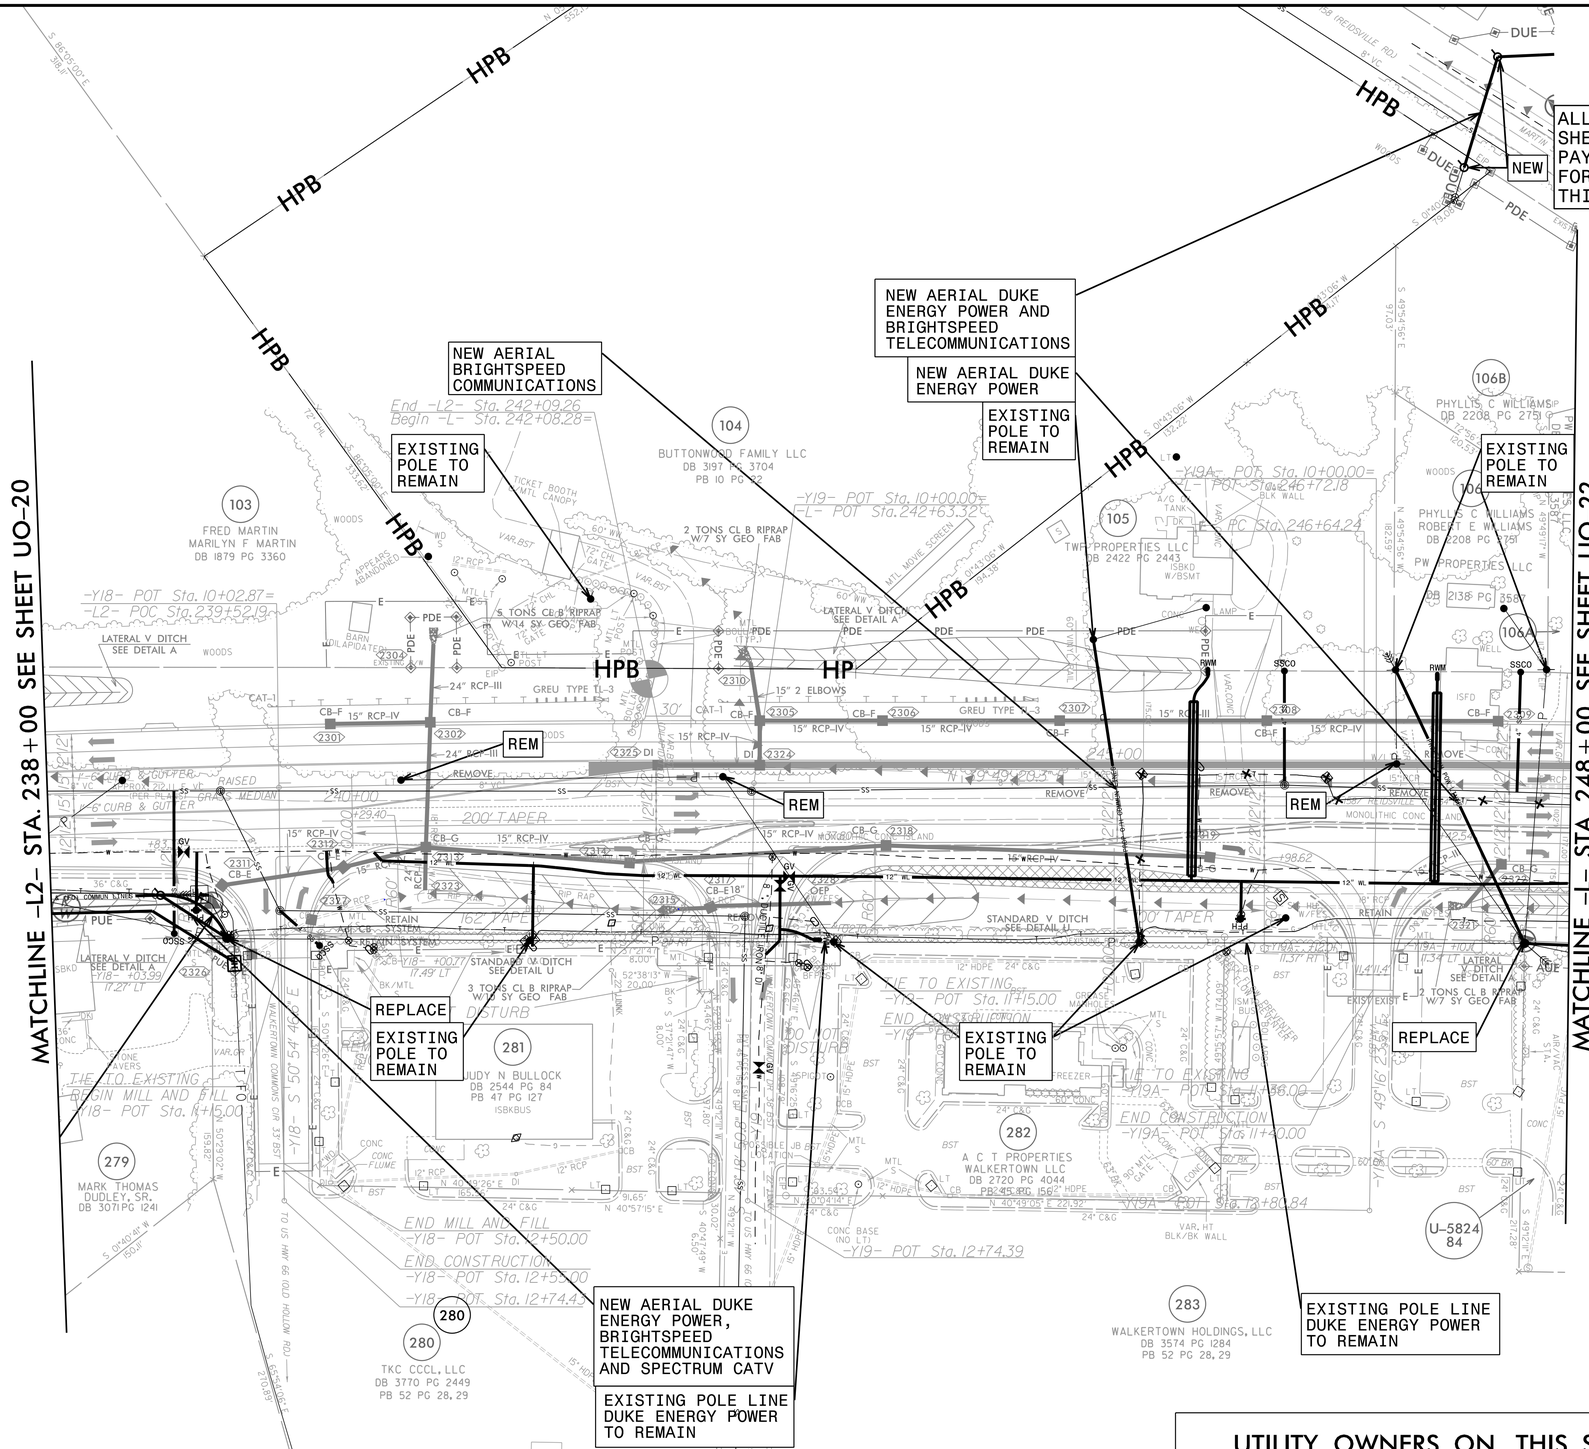
MATCHLINE -L2- STA. 238+00 SEE SHEET UO-20
MATCHLINE -L- STA. 248+00 SEE SHEET UO-22
NAD 83
NEW AERIAL BRIGHTSPEED COMMUNICATIONS
EXISTING POLE TO REMAIN
NEW AERIAL DUKE ENERGY POWER AND BRIGHTSPEED TELECOMMUNICATIONS
NEW AERIAL DUKE ENERGY POWER
EXISTING POLE TO REMAIN
NEW
REM
REM
REM
REPLACE
EXISTING POLE TO REMAIN
EXISTING POLE TO REMAIN
REPLACE
NEW AERIAL DUKE ENERGY POWER, BRIGHTSPEED TELECOMMUNICATIONS AND SPECTRUM CATV
EXISTING POLE LINE DUKE ENERGY POWER TO REMAIN
EXISTING POLE LINE DUKE ENERGY POWER TO REMAIN
HPB
HP
103
FRED MARTIN
MARILYN F MARTIN
DB 1879 PG 3360
104
BUTTONWOOD FAMILY LLC
DB 3197 PG 3704
PB 10 PG 22
105
TWH PROPERTIES LLC
DB 2422 PG 2443
106B
PHYLLIS C WILLIAMS
DB 2208 PG 2751
106A
PHYLLIS C WILLIAMS
ROBERT E WILLIAMS
DB 2208 PG 2751
PW PROPERTIES LLC
DB 2138 PG 3567
279
MARK THOMAS DUDLEY, SR.
DB 3071 PG 1241
280
TKC CCCL, LLC
DB 3770 PG 2449
PB 52 PG 28, 29
281
JUDY N BULLOCK
DB 2544 PG 84
PB 47 PG 127
282
A C T PROPERTIES
WALKERTOWN LLC
DB 2720 PG 4044
PB 45 PG 156
283
WALKERTOWN HOLDINGS, LLC
DB 3574 PG 1284
PB 52 PG 28, 29
U-5824
84
-Y18- POT Sta. 10+02.87=
-L2- POC Sta. 239+52.19
End -L2- Sta. 242+09.26
Begin -L- Sta. 242+08.28=
-Y19- POT Sta. 10+00.00=
-L- POT Sta. 242+63.32
-Y19A- POT Sta. 10+00.00=
-L- POT Sta. 246+72.18
-L- POC Sta. 246+64.24
END MILL AND FILL
-Y18- POT Sta. 12+50.00
END CONSTRUCTION
-Y18- POT Sta. 12+55.00
-Y18- POT Sta. 12+74.49
-Y19- POT Sta. 12+74.39
-Y19A- POT Sta. 13+80.84
LATERAL V DITCH SEE DETAIL A
STANDARD V DITCH SEE DETAIL U
2 TONS CL B RIPRAP W/7 SY GEO FAB
3 TONS CL B RIPRAP W/15 SY GEO FAB
5 TONS CL B RIPRAP W/14 SY GEO FAB
GREU TYPE TL-3
15" 2 ELBOWS
15" RCP-IV
24" RCP-III
200' TAPER
162' APL
240+00
248+00
N 39°49'29.3"
N 40°49'05" E 22.32
N 40°57'15" E
S 50°54'44" E
S 49°16'23" W
S 50°50'02" W
S 49°52'28" E
S 40°40'48" W
S 86°20'00" E
S 49°35'57" W 174.09
S 49°35'54" S
S 01°43'00" W
S 01°43'00" W
S 52°38'13" W
S 37°21'47" W
N 40°23'26" E
N 49°52'28" W
N 49°52'28" W
N 49°52'28" W