DocuSign Envelope ID: EBDE42FC-C0DE-4D6C-AA89-3EEAA9FEA8D2

8/26/21

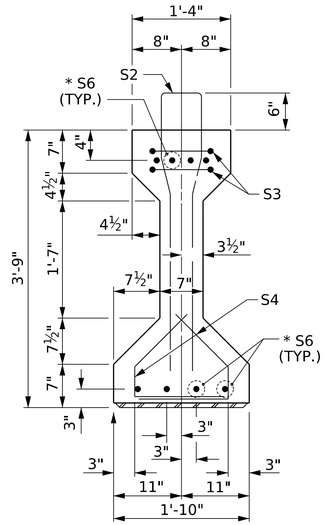

SECTION A-A

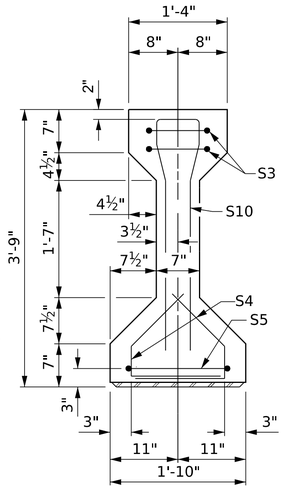

SECTION B-B

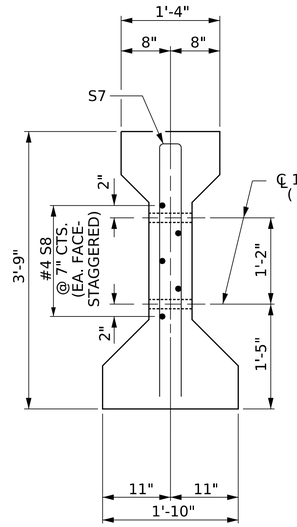

SECTION C-C

(S1 BARS NOT SHOWN)

DEBONDING LEGEND

- • FULLY BONDED STRANDS
- △ STRANDS DEBONDED FOR 10'-0" FROM END OF GIRDER

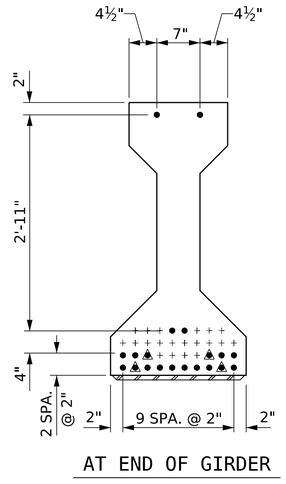

AT END OF GIRDER

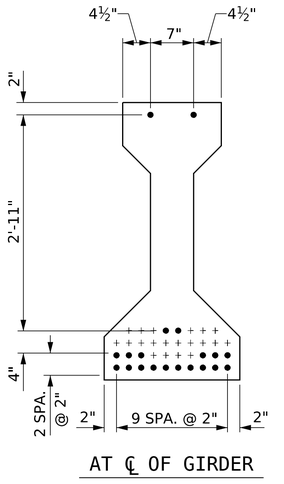

AT ℄ OF GIRDER

0.6" ⌀ LOW RELAXATION STRAND LAYOUT

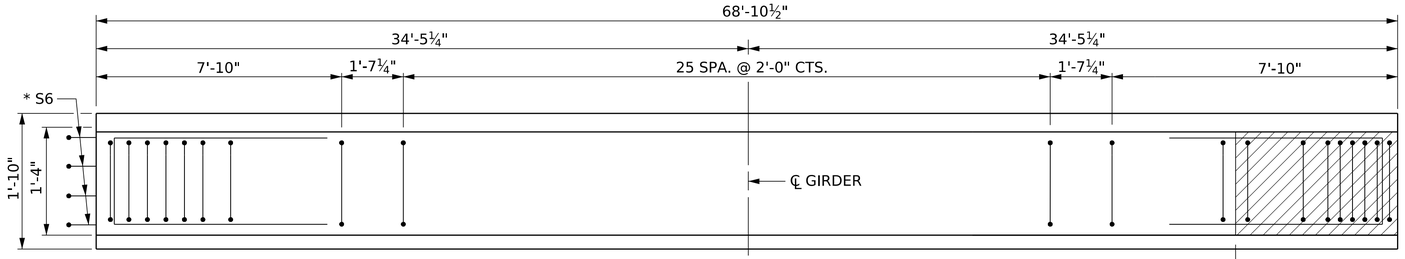

PLAN OF GIRDER

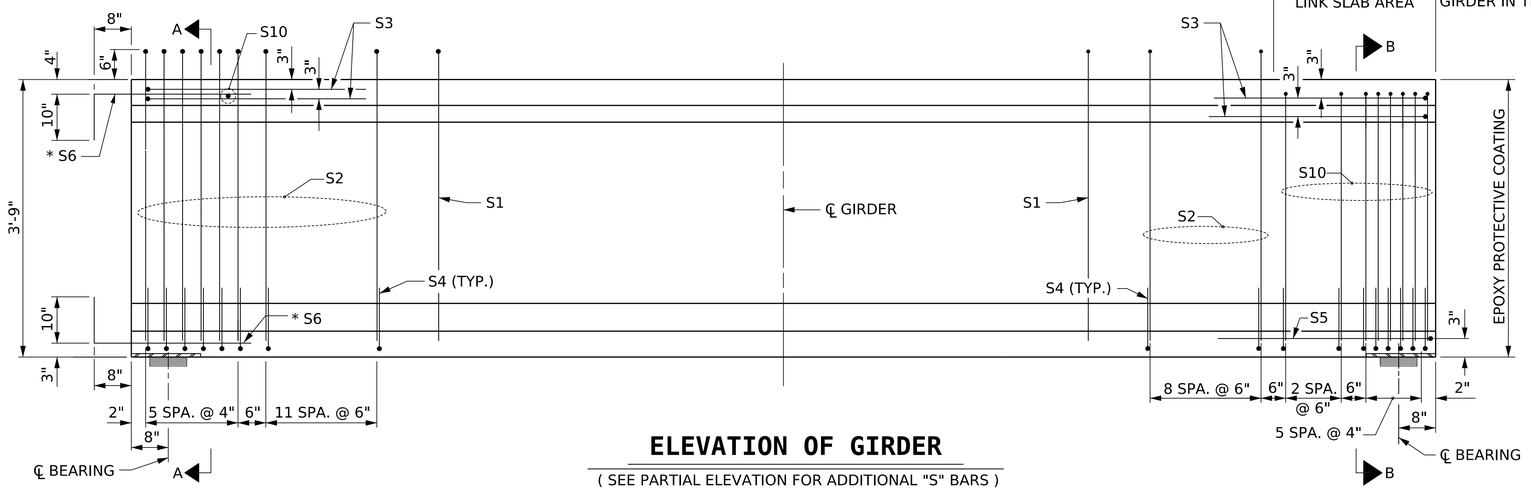

ELEVATION OF GIRDER

(SEE PARTIAL ELEVATION FOR ADDITIONAL "S" BARS)

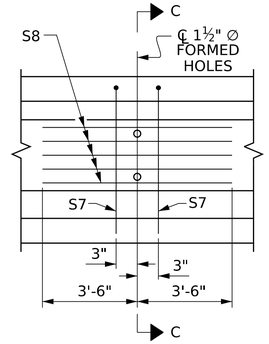

PARTIAL ELEVATION

SHOWING INTERMEDIATE DIAPHRAGM REINFORCING STEEL FOR GIRDER Nos. 1 THRU 5

0.6"⌀ L.R. GRADE 270 STRANDS

AREA (SQUARE INCHES)	ULTIMATE STRENGTH (LBS. PER STRAND)	APPLIED PRESTRESS (LBS. PER STRAND)
0.217	58,600	43,950

REINFORCING STEEL FOR ONE GIRDER

BAR	NUMBER	SIZE	TYPE	LENGTH	WEIGHT
S1	26	#4	1	8'-6"	148
S2	27	#6	1	8'-6"	345
S3	4	#4	3	8'-8"	23
S4	72	#4	2	2'-9"	132
S5	1	#4	3	9'-6"	6
* S6	8	#5	STR	3'-8"	31
S7	2	#5	3	7'-2"	15
S8	5	#4	STR	7'-0"	23
S10	9	#6	1	7'-2"	97

* NOTE: S6 BARS SHALL BE BENT BEFORE SHIPMENT. HEAT BENDING SHALL NOT BE ALLOWED.

BAR TYPES

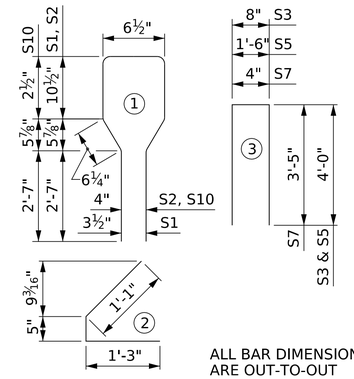

ALL BAR DIMENSIONS ARE OUT-TO-OUT

QUANTITIES FOR ONE GIRDER

	REINFORCING STEEL	7500 PSI CONCRETE	0.6" ∅ L. R. STRANDS
	LB.	C.Y.	No.
	820	9.9	20

GIRDERS REQUIRED

NUMBER	LENGTH	TOTAL LENGTH
10	68'-10½"	688'-9"

PROJECT NO. B-4926

LENOIR COUNTY

STATION: 35+00.00 -L-

STATE OF NORTH CAROLINA
DEPARTMENT OF TRANSPORTATION
RALEIGH

STANDARD

AASHTO TYPE III PRESTRESSED CONCRETE GIRDER - LINK SLAB (SPANS A & C)

REVISIONS

NO.	BY:	DATE:	NO.	BY:	DATE:
1			3		
2			4		

SHEET NO. S2-15

TOTAL SHEETS 39

DOCUMENT NOT CONSIDERED FINAL UNLESS ALL SIGNATURES COMPLETED

Johnson, Mirmiran, & Thompson Inc.
4700 Falls of Neuse Rd, Suite 100,
Raleigh, NC, 27609
License No: C-3097

DWN. BY: WDC DATE: 03/2023
CHKD. BY: PRG DATE: 03/2023
DES. EGR. OF RECORD: PRG DATE: 03/2023

DRAWN BY : ELR 8/91
CHECKED BY : GRP 8/91

REV. 1/15 MAA/TMG
REV. 12/17 MAA/THC
REV. 11/21 BNB/AAI

wdcrutcher
DGN: V:\NCS\Structure\03747-01 - B-4926 Lenoir 20 & 34\Structures\Lenoir 34\Plans\402_029_B4926_SMU_G01_S15.dgn
TIME: 02:34 PM on Wednesday, September 06, 2023

STD. NO. PCG5 (SHT. 1)