DocuSign Envelope ID: E6531748-5C24-449D-89EF-8B92259BBE8F

6/2/99

REVISIONS

PROJECT REFERENCE NO.	SHEET NO.
U-5108	RW06

Location and Surveys

Dewberry

Dewberry Engineers Inc.
9000 Harris Corners Pkwy - Suite 220
Charlotte, NC 28269
Phone 704.509.9919
Fax: 704.509.9937
www.dewberry.com
NCBELS #F-0929

PROJECT SURVEYOR

NORTH CAROLINA PROFESSIONAL SEAL L-5298 LAND SURVEYOR GAVIN D. PROFFIT

DocuSigned by: Gavin Proffit ADAB8BC3B984AC7...

DOCUMENT NOT CONSIDERED FINAL UNLESS ALL SIGNATURES COMPLETED

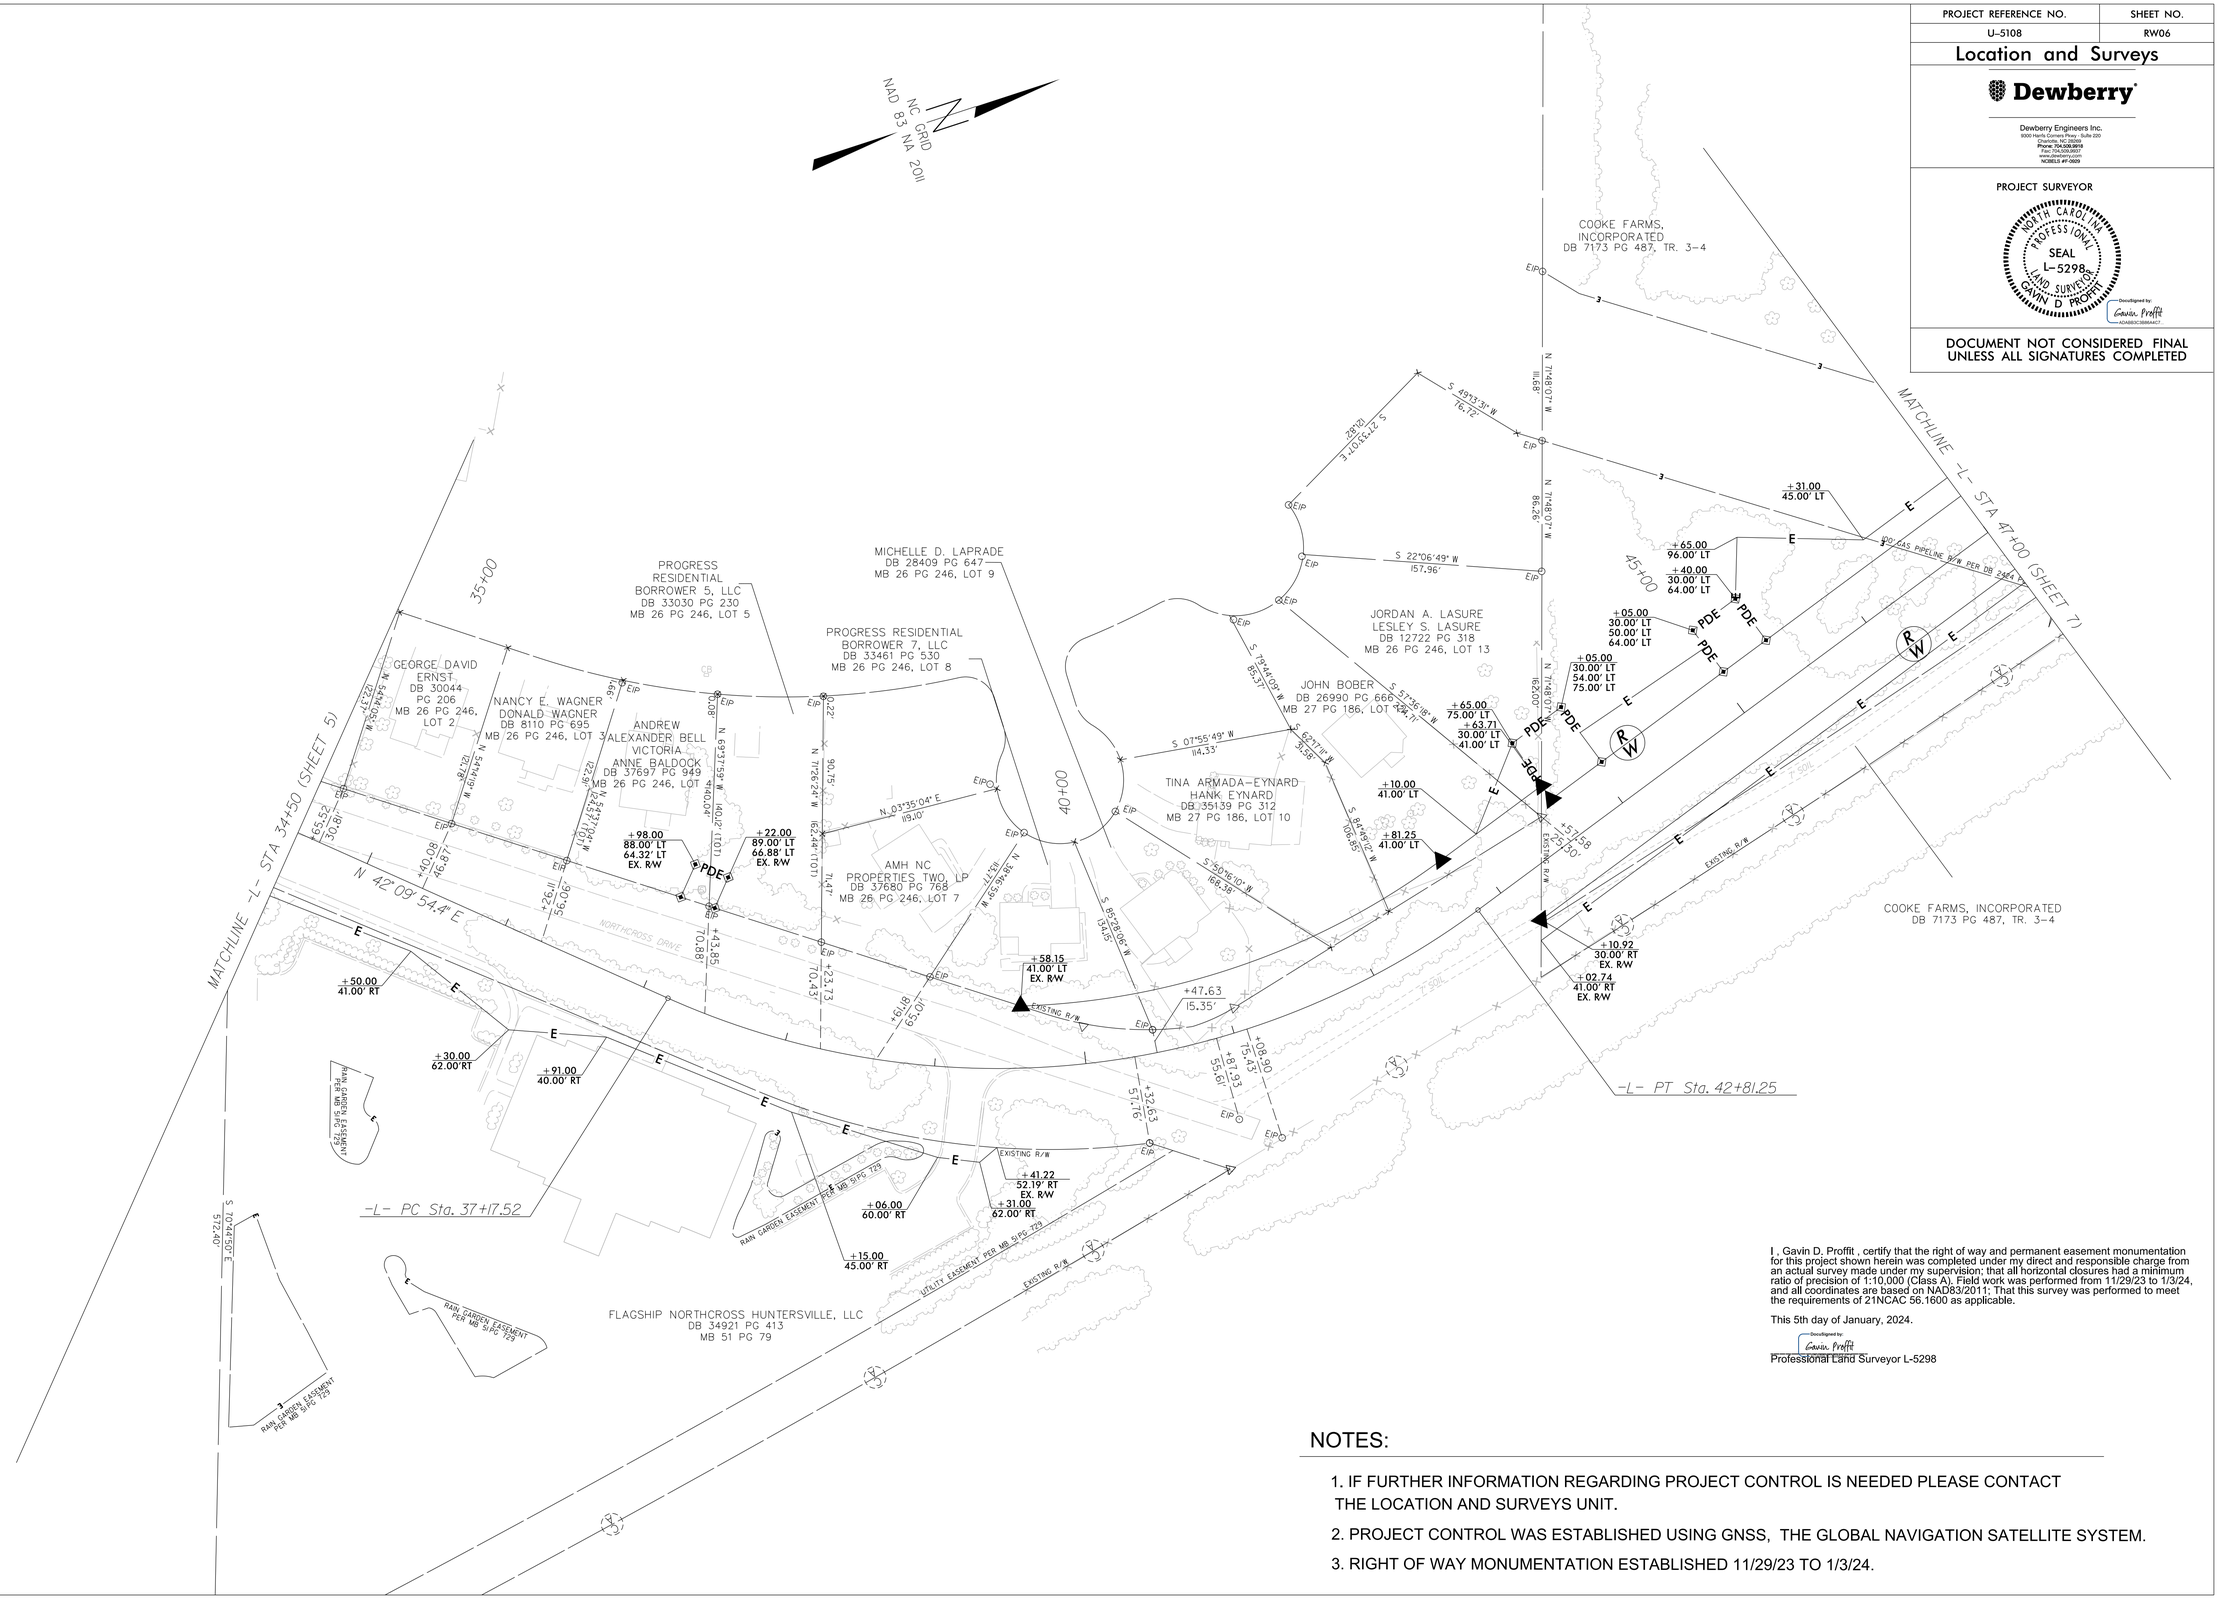

I , Gavin D. Proffit , certify that the right of way and permanent easement monumentation for this project shown herein was completed under my direct and responsible charge from an actual survey made under my supervision; that all horizontal closures had a minimum ratio of precision of 1:10,000 (Class A). Field work was performed from 11/29/23 to 1/3/24, and all coordinates are based on NAD83/2011. That this survey was performed to meet the requirements of 21NCAC 56.1600 as applicable.

This 5th day of January, 2024.

DocuSigned by: Gavin Proffit

Professional Land Surveyor L-5298

NOTES:

1. IF FURTHER INFORMATION REGARDING PROJECT CONTROL IS NEEDED PLEASE CONTACT THE LOCATION AND SURVEYS UNIT.
2. PROJECT CONTROL WAS ESTABLISHED USING GNSS, THE GLOBAL NAVIGATION SATELLITE SYSTEM.
3. RIGHT OF WAY MONUMENTATION ESTABLISHED 11/29/23 TO 1/3/24.

05-JAN-2024 14:53
U:\projects\U5108\U5108_con_dei ROW Staking Division 10\u5108_ls_rw06.dgn
dwstaples AT PF3WQCC3