
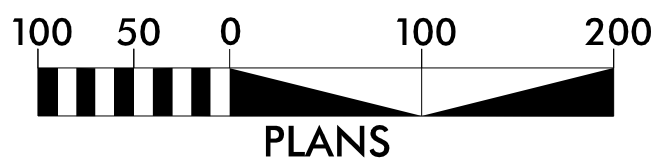


8/17/99


10/4/27 AM
N:\48006\002\CAD\NCDOT\Roadway\Proj\HI-0018\HI-0018_RDY_PSH+07.dgn
at:ltt

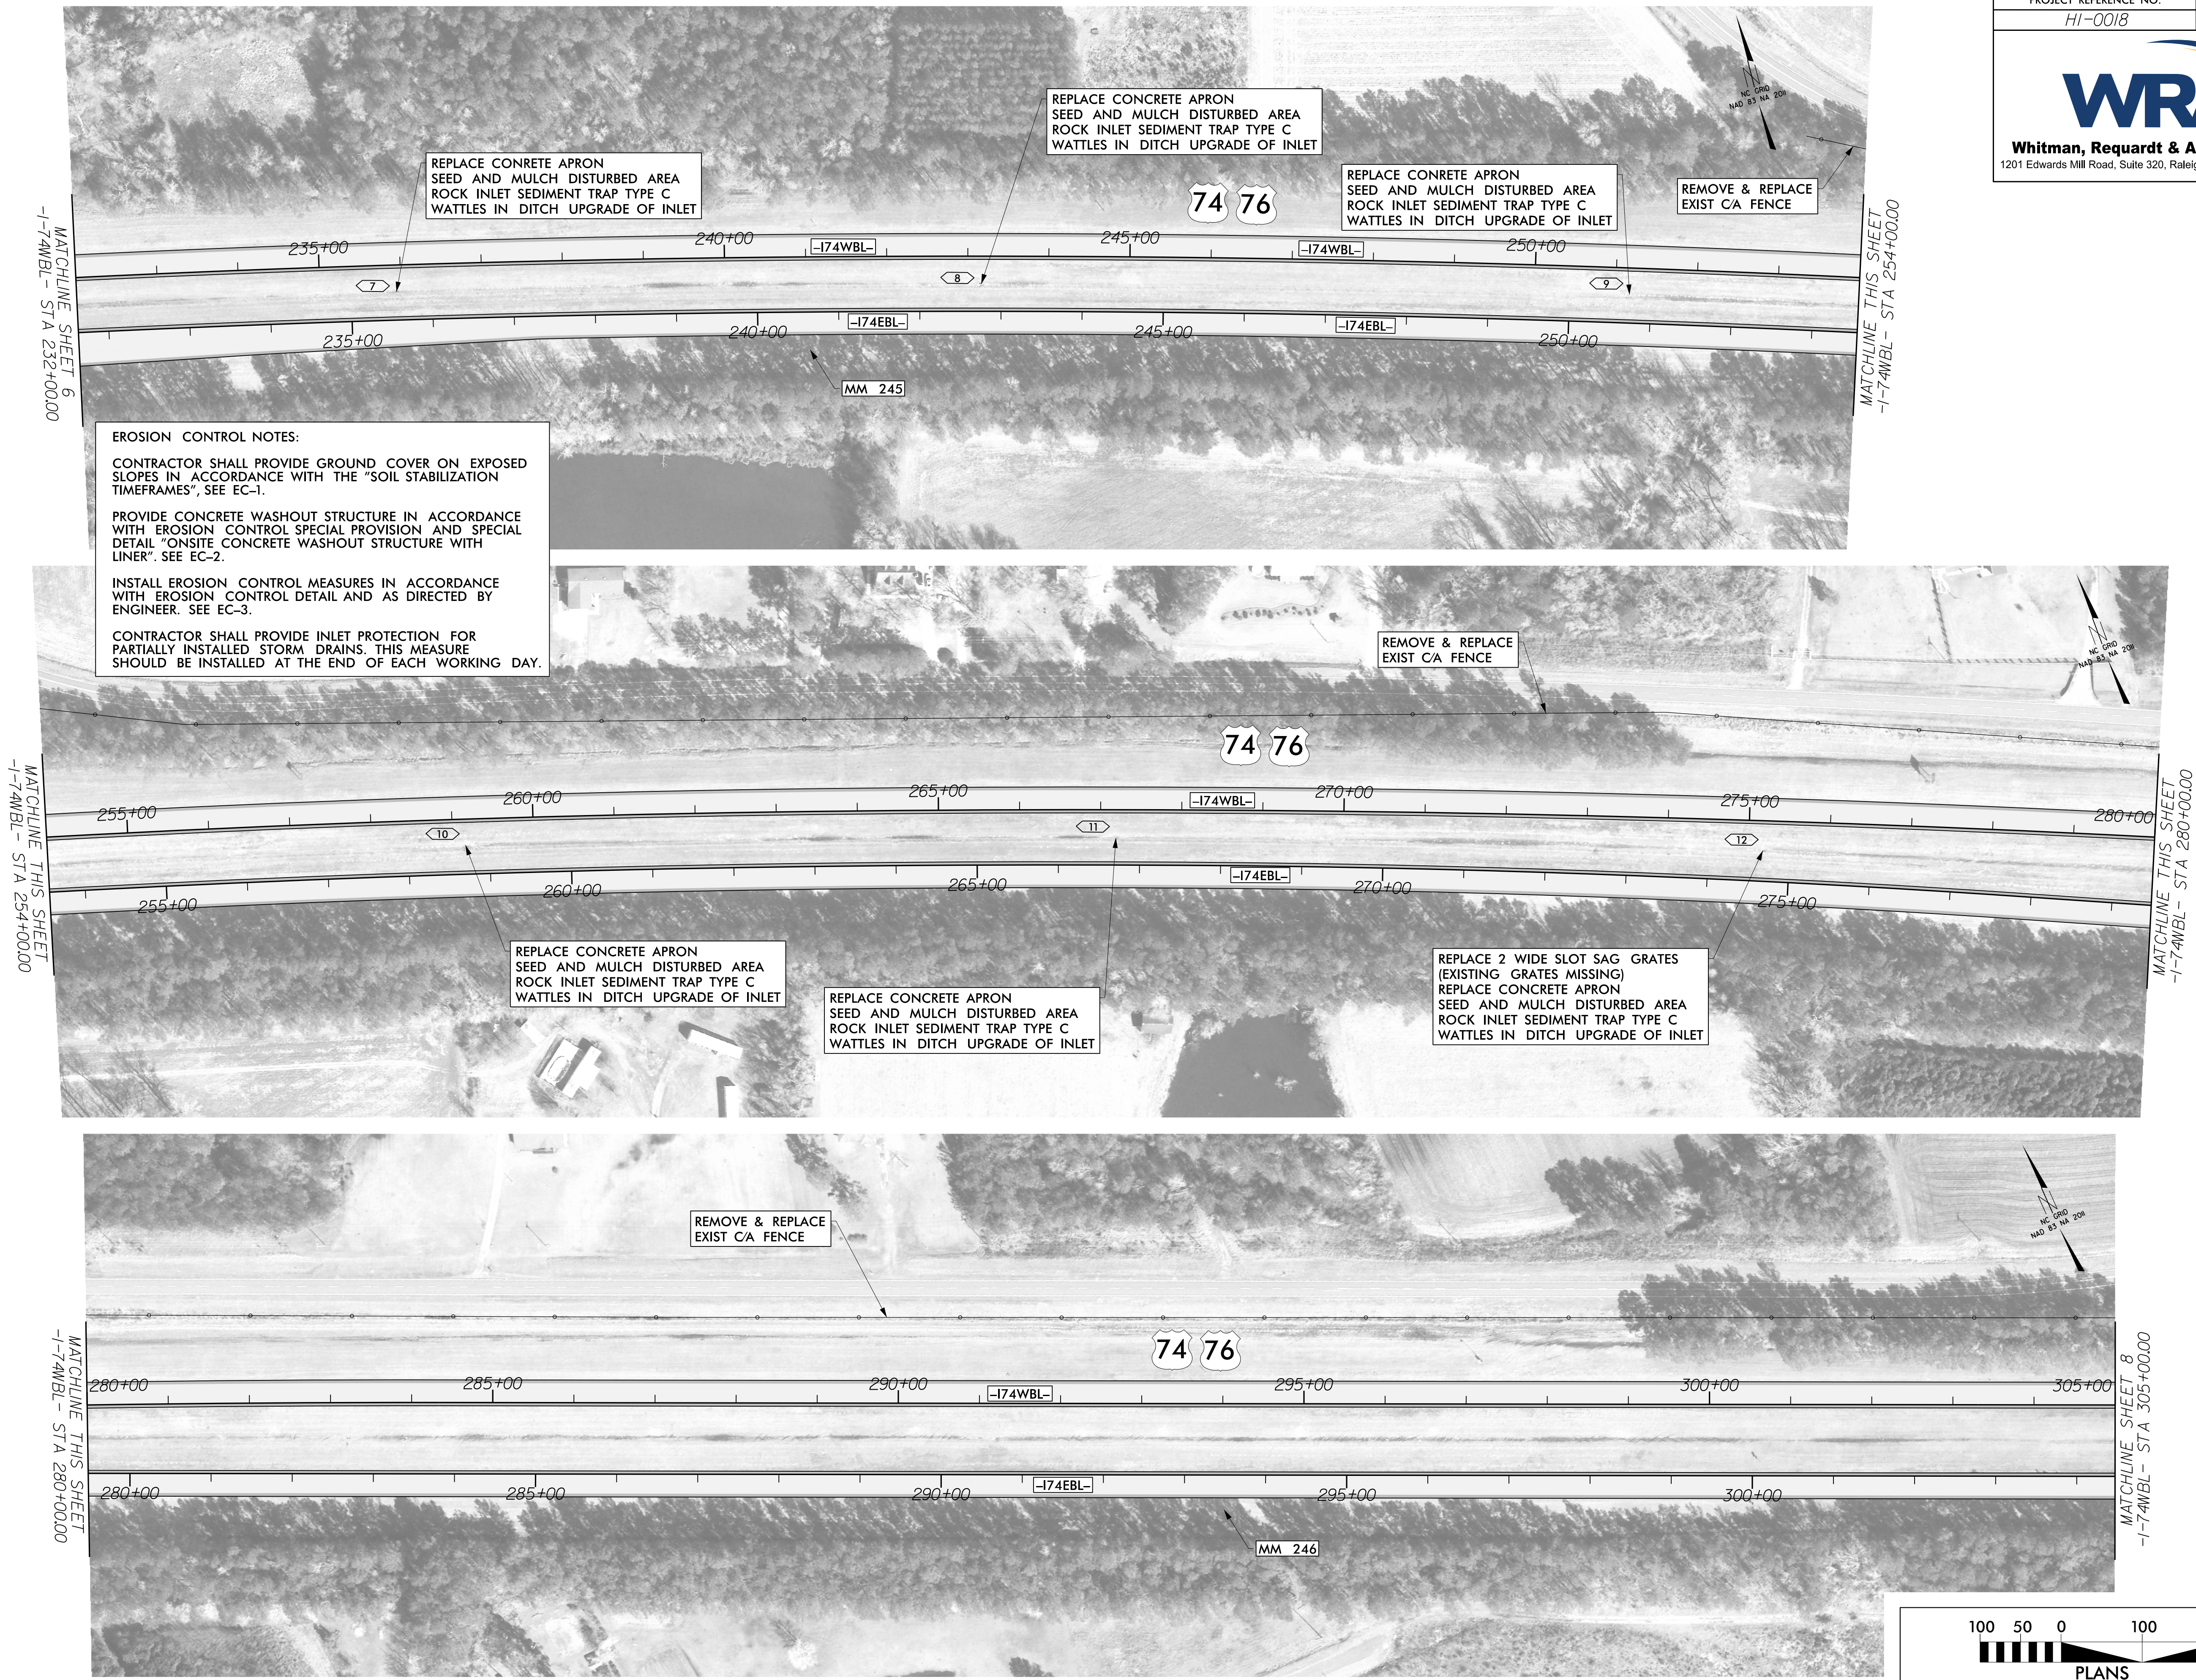

8/17/99


I:\G1618 - AM
N:\980606\002\CADDD\NCDOT\Roadway\Proj\HI-0018\HI-0018_RDY_PSH+08.dgn
8/17/99

MATCHLINE SHEET 7
-1-74WBL - STA 305+00.00

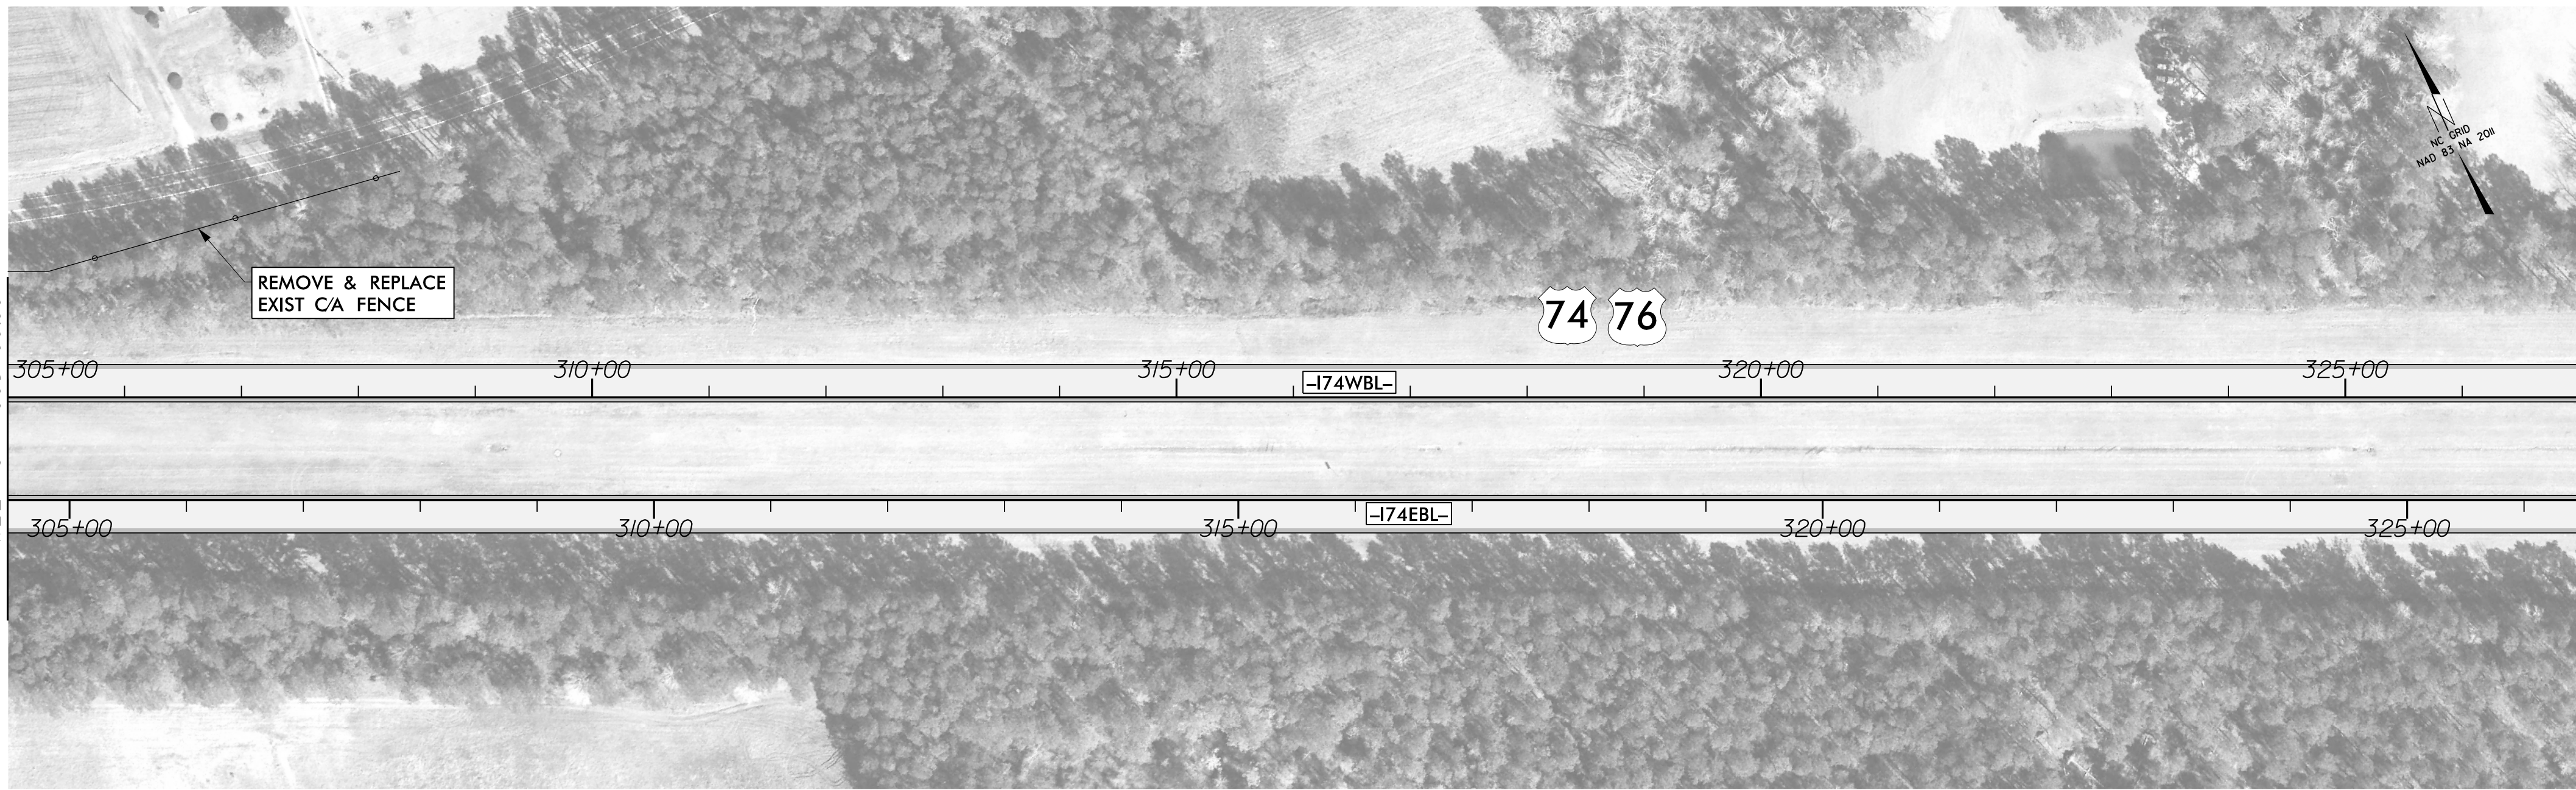


MATCHLINE THIS SHEET
-1-74WBL - STA 327+00.00

MATCHLINE THIS SHEET
-1-74WBL - STA 327+00.00

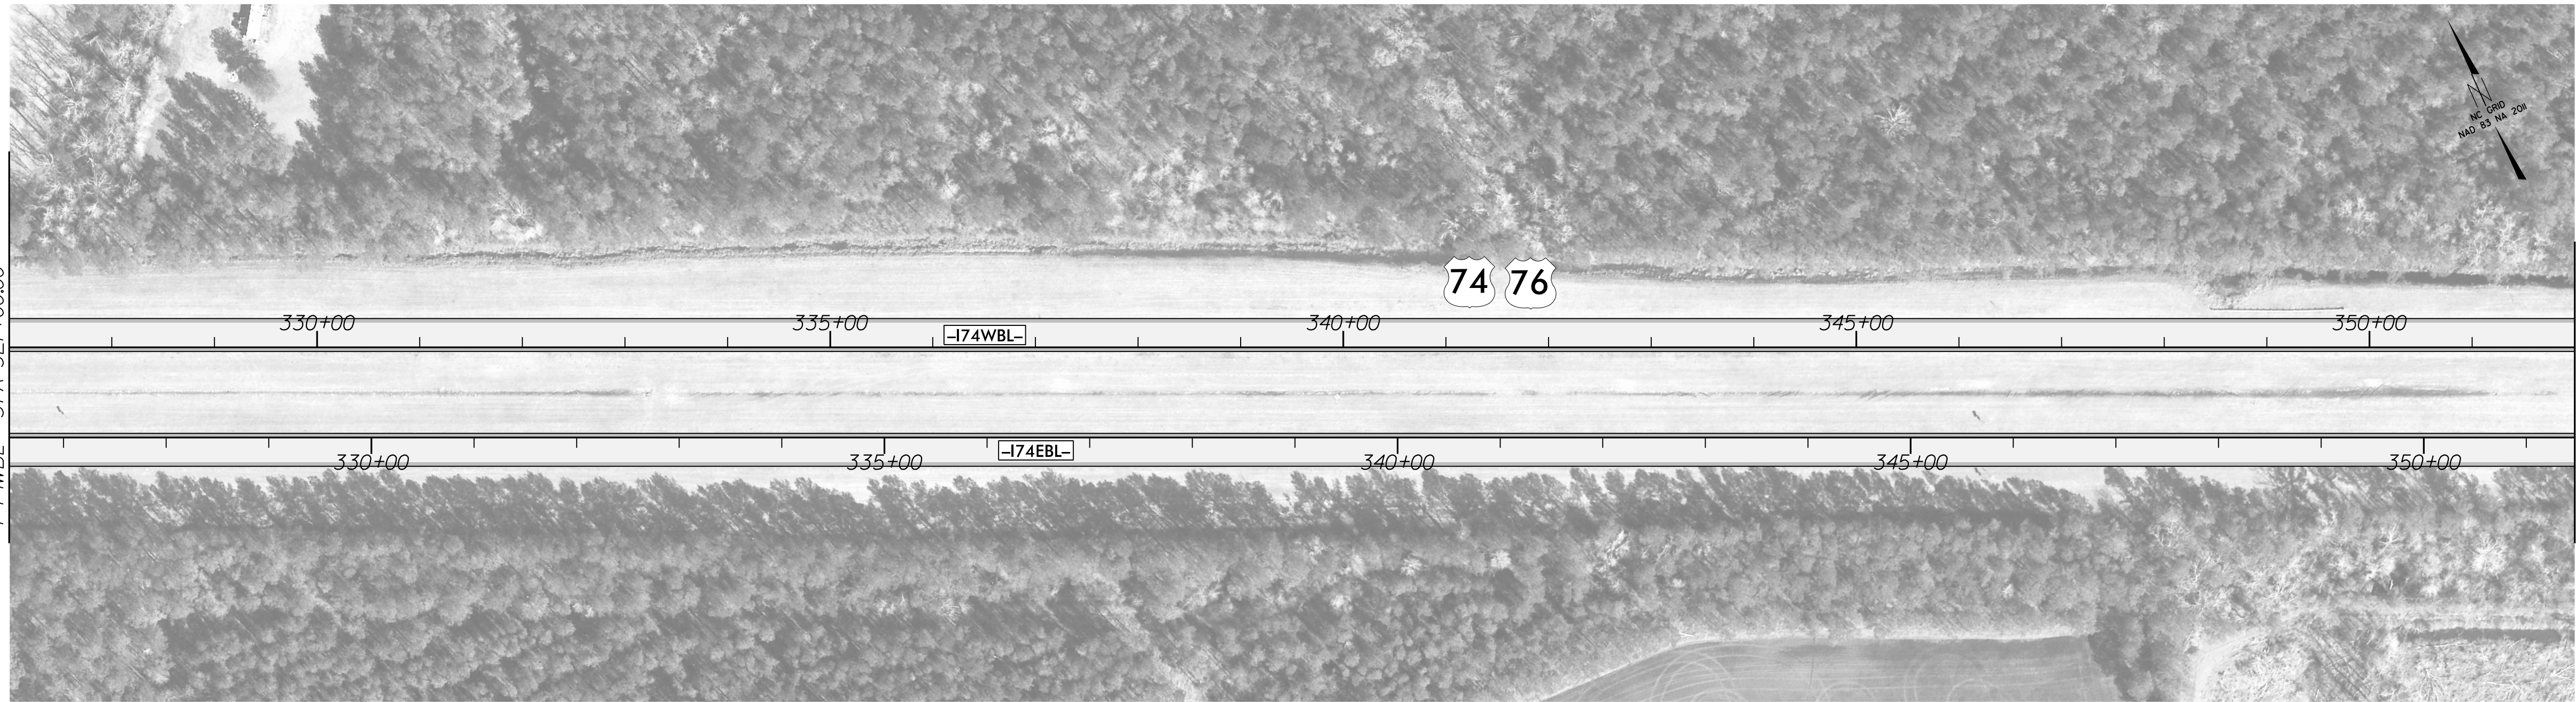

MATCHLINE THIS SHEET
-1-74WBL - STA 352+00.00


MATCHLINE THIS SHEET
-1-74WBL - STA 352+00.00

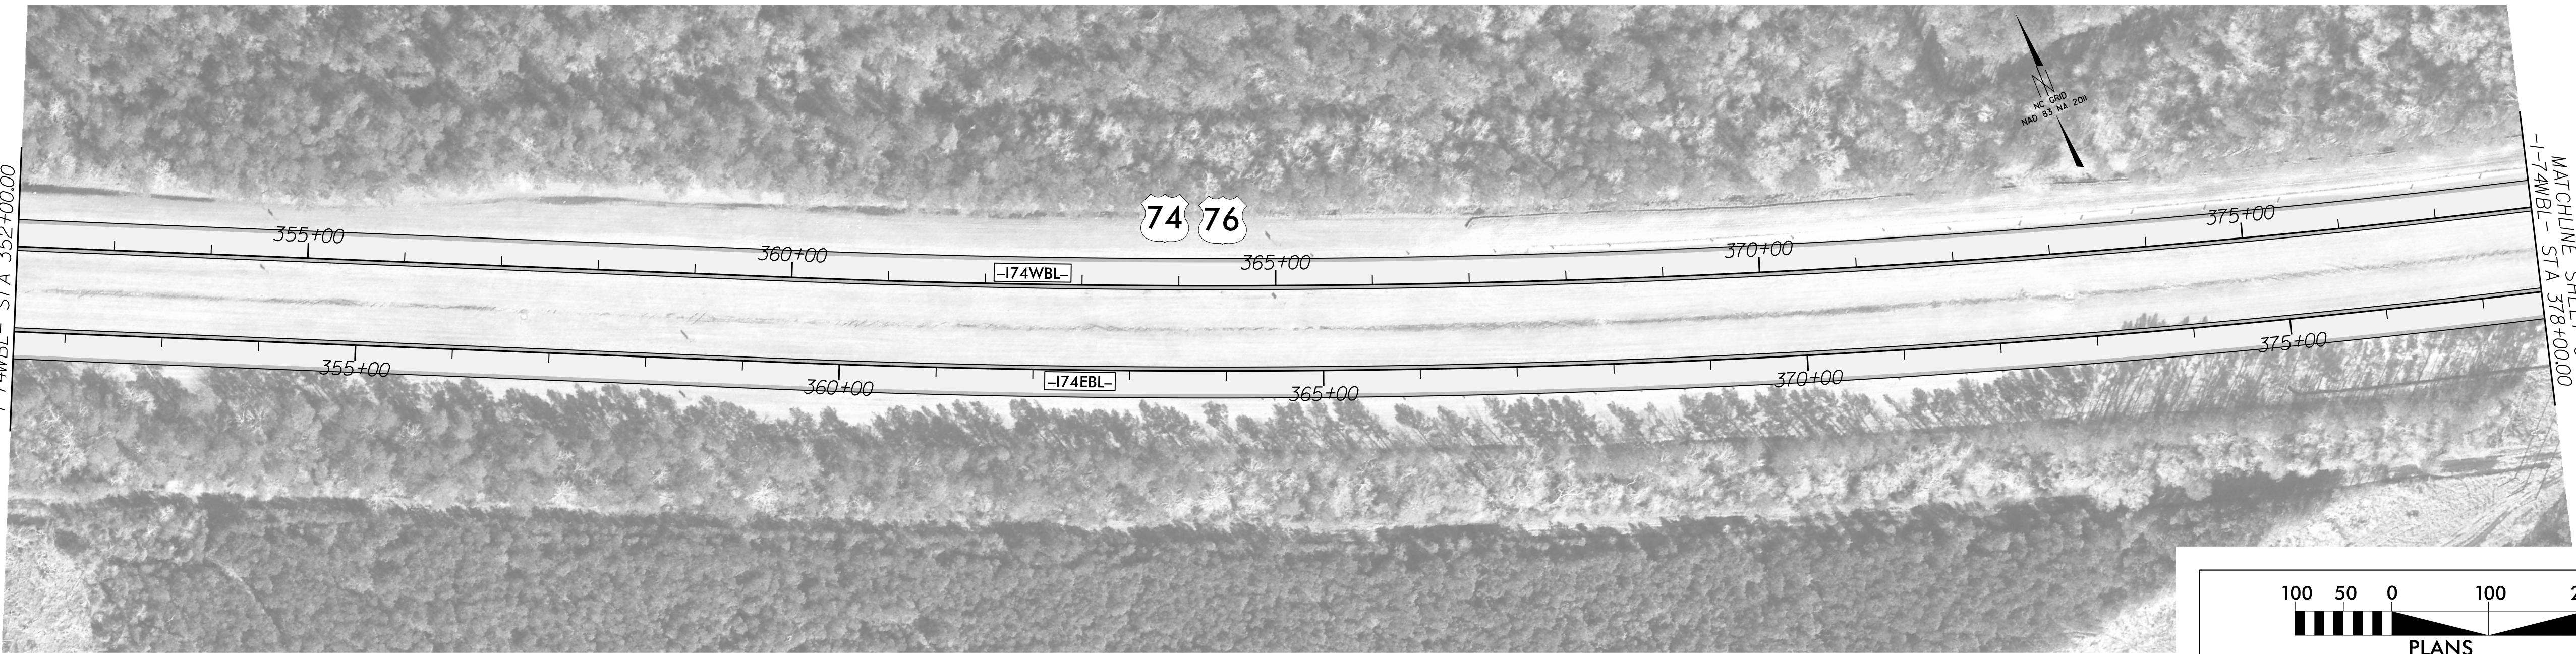


MATCHLINE SHEET 9
-1-74WBL - STA 378+00.00

PROJECT REFERENCE NO.	SHEET NO.
HI-0018	8

WRA
Whitman, Requardt & Associates, LLP
1201 Edwards Mill Road, Suite 320, Raleigh, North Carolina 27606

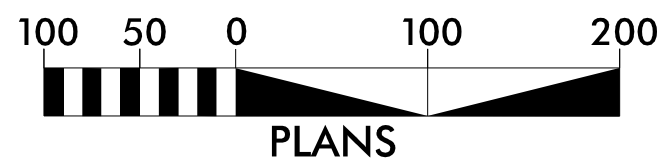

8/17/99
10/17/45 AM
N:\48006\002\CADD\NCDOT\Roadway\Proj\HI-0018\HI-0018_RDY_PSH-09.dgn
atltt

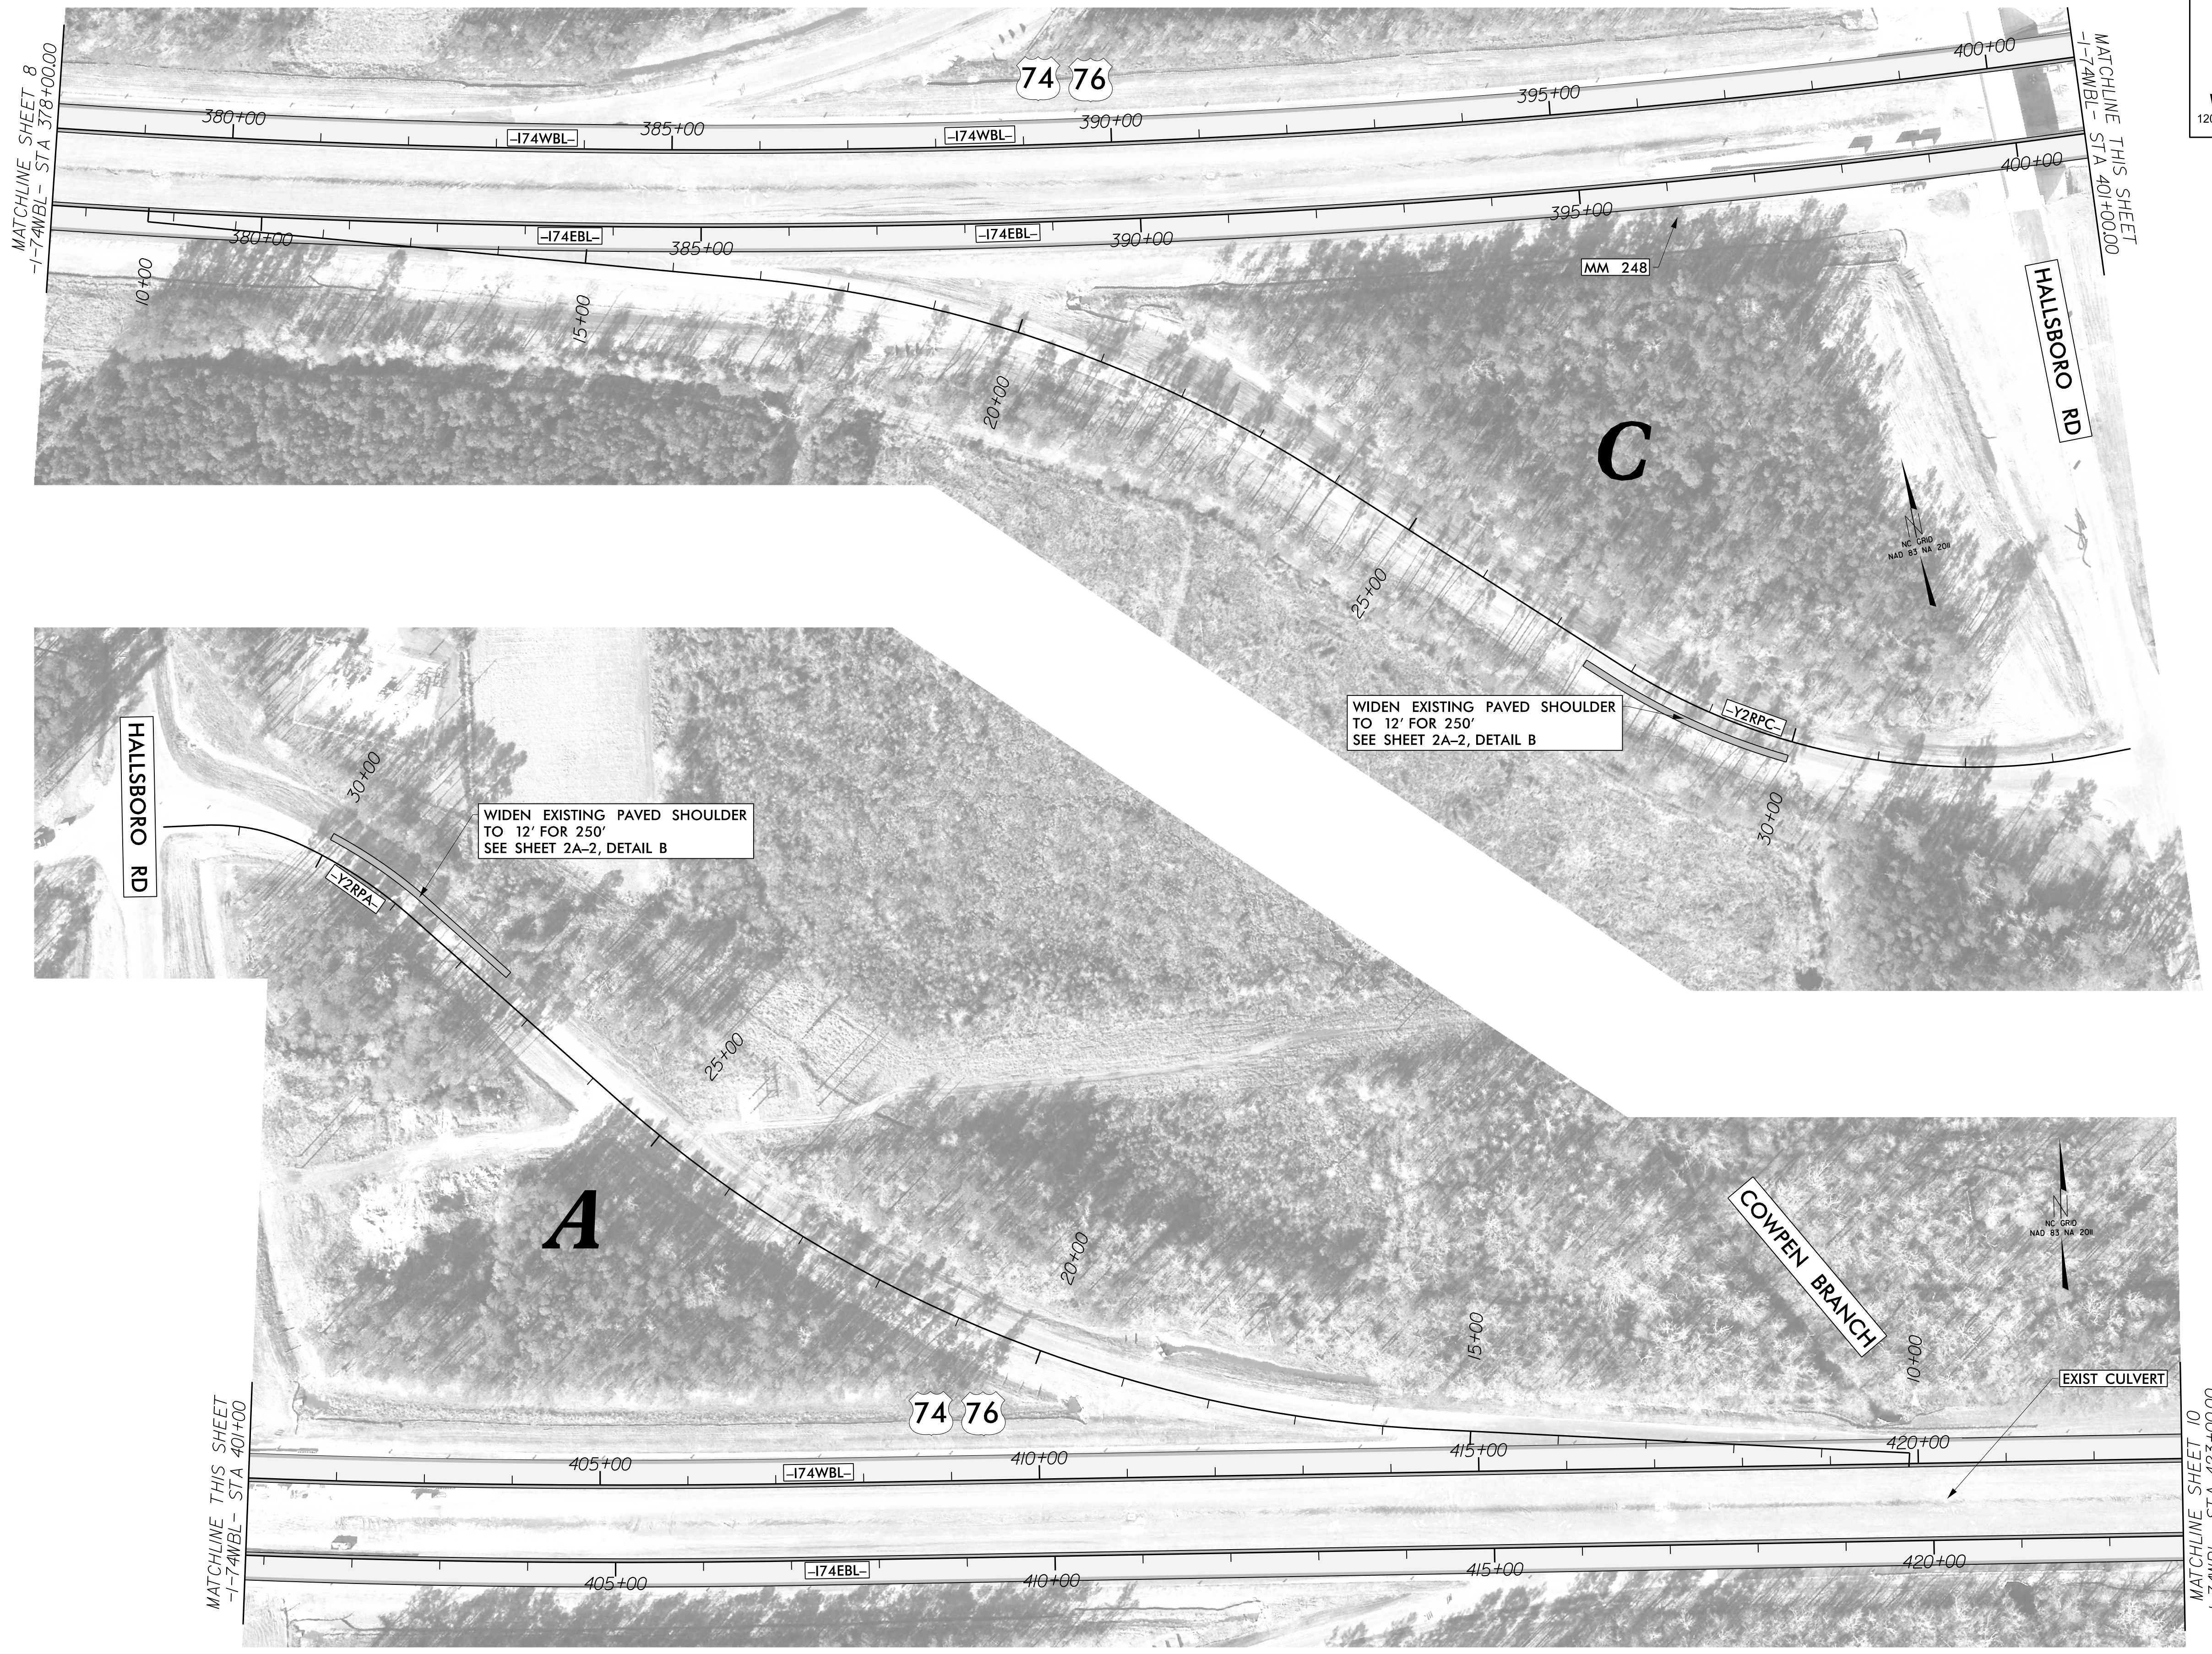

PROJECT REFERENCE NO.	SHEET NO.
HI-0018	9



Whitman, Requardt & Associates, LLP
1201 Edwards Mill Road, Suite 320, Raleigh, North Carolina 27606

