Docusign Envelope ID: 83EE89E2-6EC9-4AFC-A30B-E8AB03A5AA20

09/08/99

TIP PROJECT: U-4758

STATE	STATE PROJECT REFERENCE NO.	SHEET NO.	TOTAL SHEETS
N.C.	U-4758	RW01	27

STATE OF NORTH CAROLINA
DIVISION OF HIGHWAYS

SURVEY CONTROL, EXISTING CENTERLINES, RIGHT OF WAY, EASEMENTS AND PROPERTY TIES

GUILFORD COUNTY

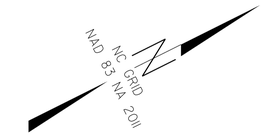

END TIP PROJECT U-4758
-L1- STA 21+18.29

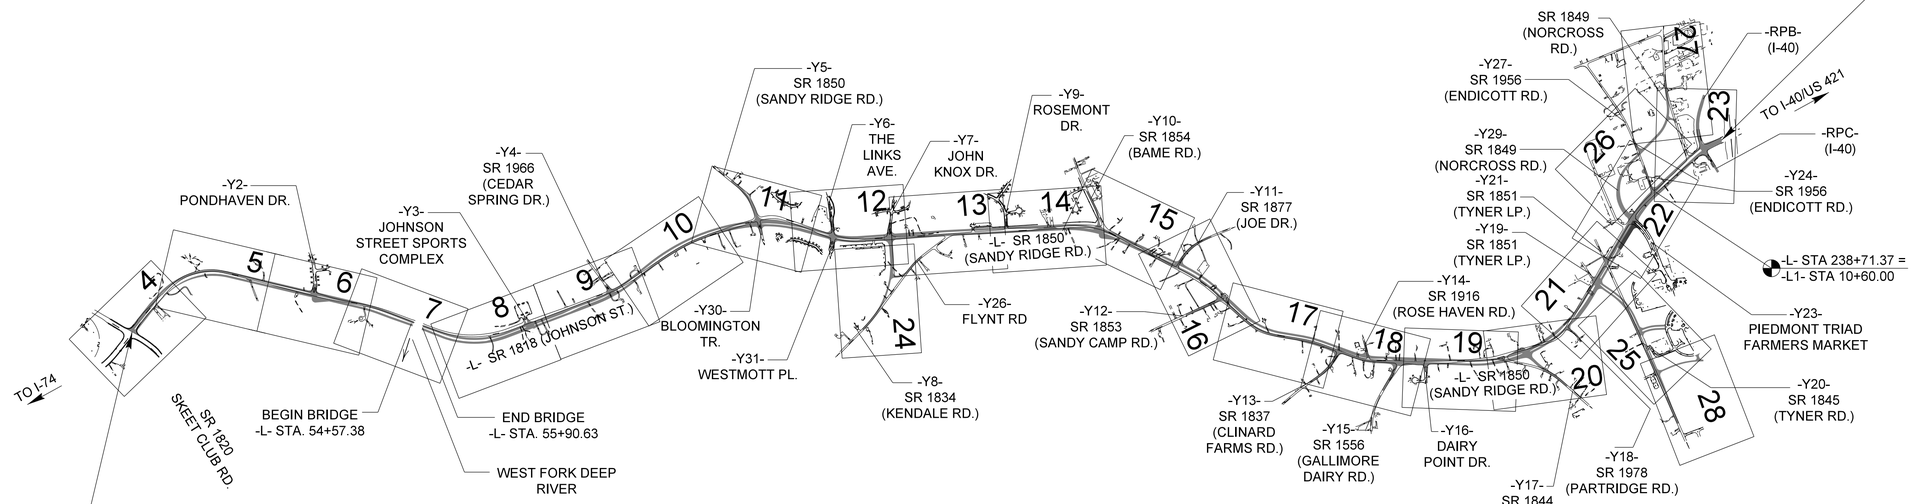

BEGIN TIP PROJECT U-4758
-L- STA 13+41.52

GRAPHIC SCALE

50 25 0 50 100
PLANS

DATUM DESCRIPTION

THE LOCALIZED COORDINATE SYSTEM DEVELOPED FOR THIS PROJECT IS BASED ON THE STATE PLANE COORDINATES ESTABLISHED BY NGS FOR MONUMENT "616E-200" WITH NAD 83/NA 2011 STATE PLANE GRID COORDINATES OF NORTHING: 855,280.100(ft) EASTING: 1,707,247.730(ft) ELEVATION: 948.62(ft) THE AVERAGE COMBINED GRID FACTOR USED ON THIS PROJECT (GROUND TO GRID) IS: 0.9999407330 THE N.C. LAMBERT GRID BEARING AND LOCALIZED HORIZONTAL GROUND DISTANCE FROM "616E-200" TO -L- STATION 10+00.00 IS N 21°33'32.0" E 23,327.56(ft) ALL LINEAR DIMENSIONS ARE LOCALIZED HORIZONTAL DISTANCES VERTICAL DATUM USED IS NAVD 88

Prepared in the Office of:

Stantec
ONE WEST FOURTH ST., SUITE 820
WINSTON SALEM, N.C. 27101
LICENSE NO.: F-0672
www.stantec.com

2024 STANDARD SPECIFICATIONS

RIGHT OF WAY DATE:	*LETTING DATE:*
12–17–2021	*09–16–2025*

PROFESSIONAL LAND SURVEYOR

NORTH CAROLINA PROFESSIONAL SEAL L-3834 LAND SURVEYOR CLINTON B. OSBORNE

DocuSigned by:
Clinton B. Osborne
0A6F6B065F6449B...
SIGNATURE: ***Date:*** *08–14–2025*

STATE OF NORTH CAROLINA DEPARTMENT OF TRANSPORTATION

20-AUG-2025 11:27
U:\23430360\survey\drawing\dgn\u4758_ls_rw01_250814.dgn
cosborne AT OSBORNEC-LT