PROJECT REFERENCE NO.	SHEET NO.
U-3609B	RW02C-2
Location and Surveys	

SURVEY CONTROL SHEET U-3609B

W/ EXISTING CENTERLINE ALIGNMENTS PRIOR TO CONSTRUCTION

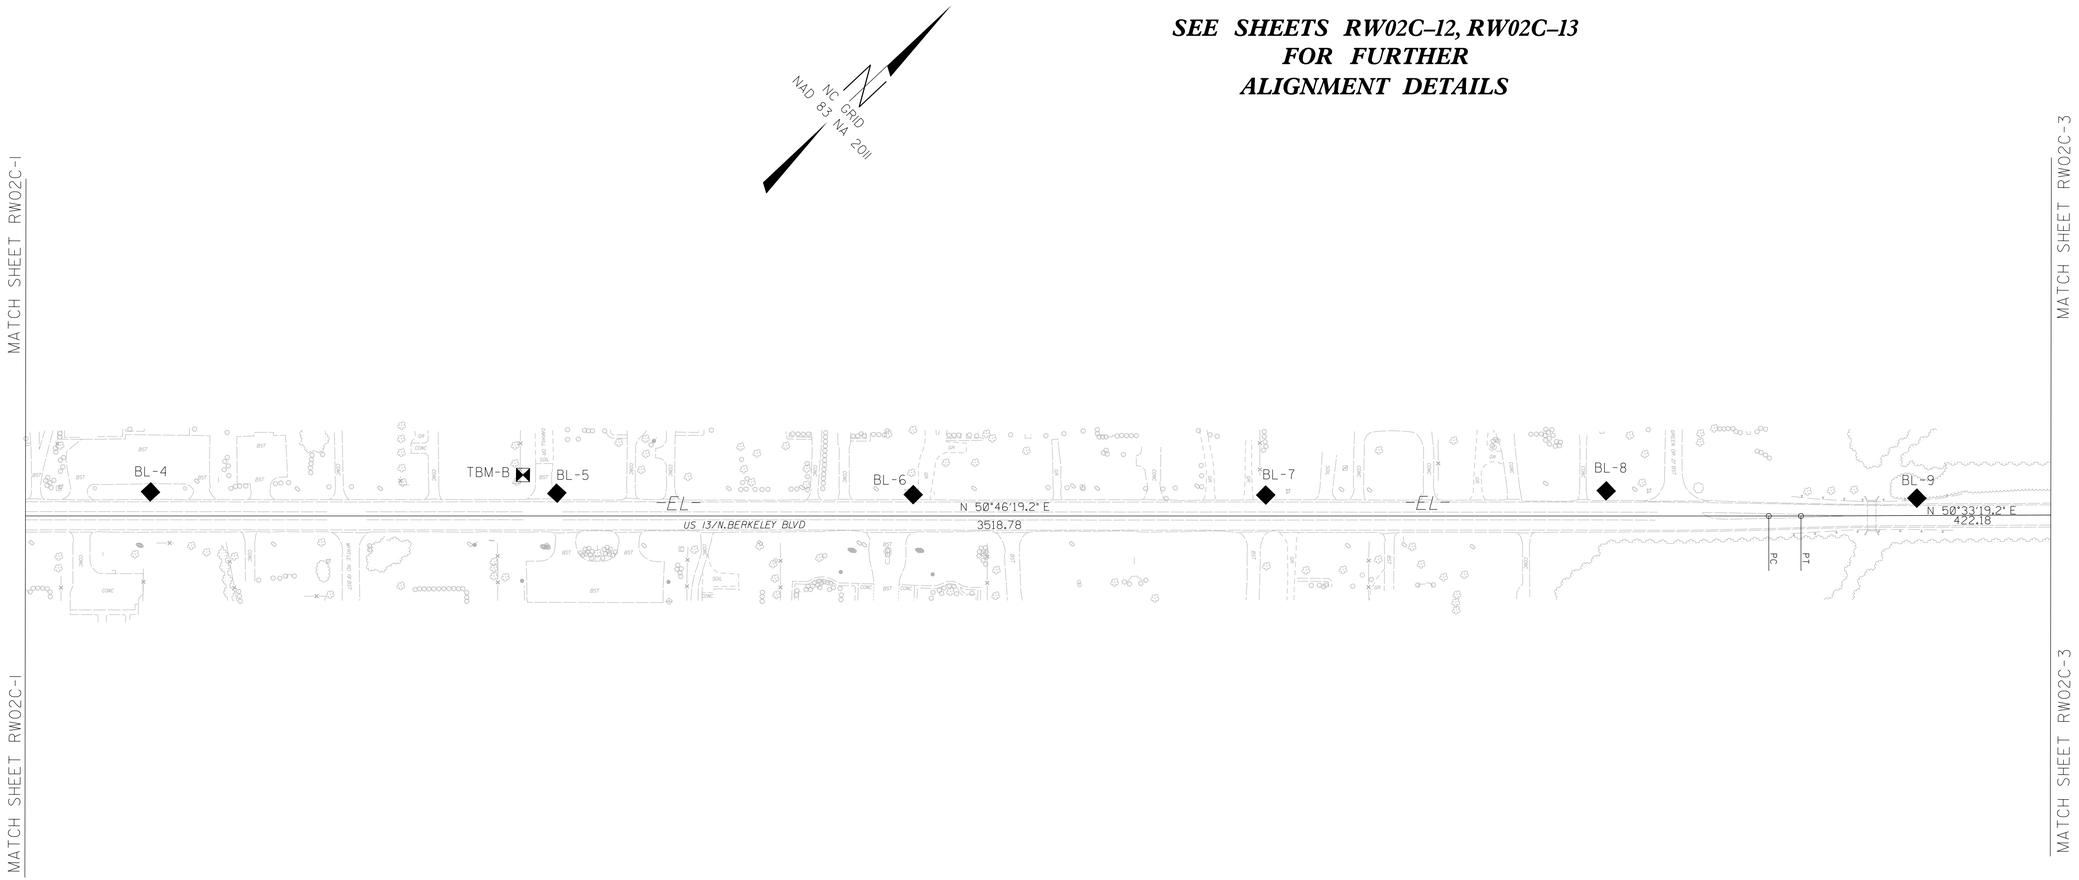

SEE SHEETS RW02C-12, RW02C-13
FOR FURTHER
ALIGNMENT DETAILS

NOTES:

1. IF FURTHER INFORMATION REGARDING PROJECT CONTROL IS NEEDED, PLEASE CONTACT THE LOCATION AND SURVEYS UNIT.

2. PROJECT CONTROL WAS ESTABLISHED USING GNSS, THE GLOBAL NAVIGATION SATELLITE SYSTEM.

6/2/99
23-JUN-2020 14:37
ZZ-CAD-2017 V8.11.07.31E NCDOT_U3609_ROW_Wayne\DGN\WORK\RW\RICK\PDF\RW SERIES\u3609b_ls_rw02c-2.dgn
progress AT JXA 012