PROJECT REFERENCE NO.	SHEET NO.
U-3609B	RW02C-5
Location and Surveys	

SURVEY CONTROL SHEET U-3609B

W/ EXISTING CENTERLINE ALIGNMENTS PRIOR TO CONSTRUCTION

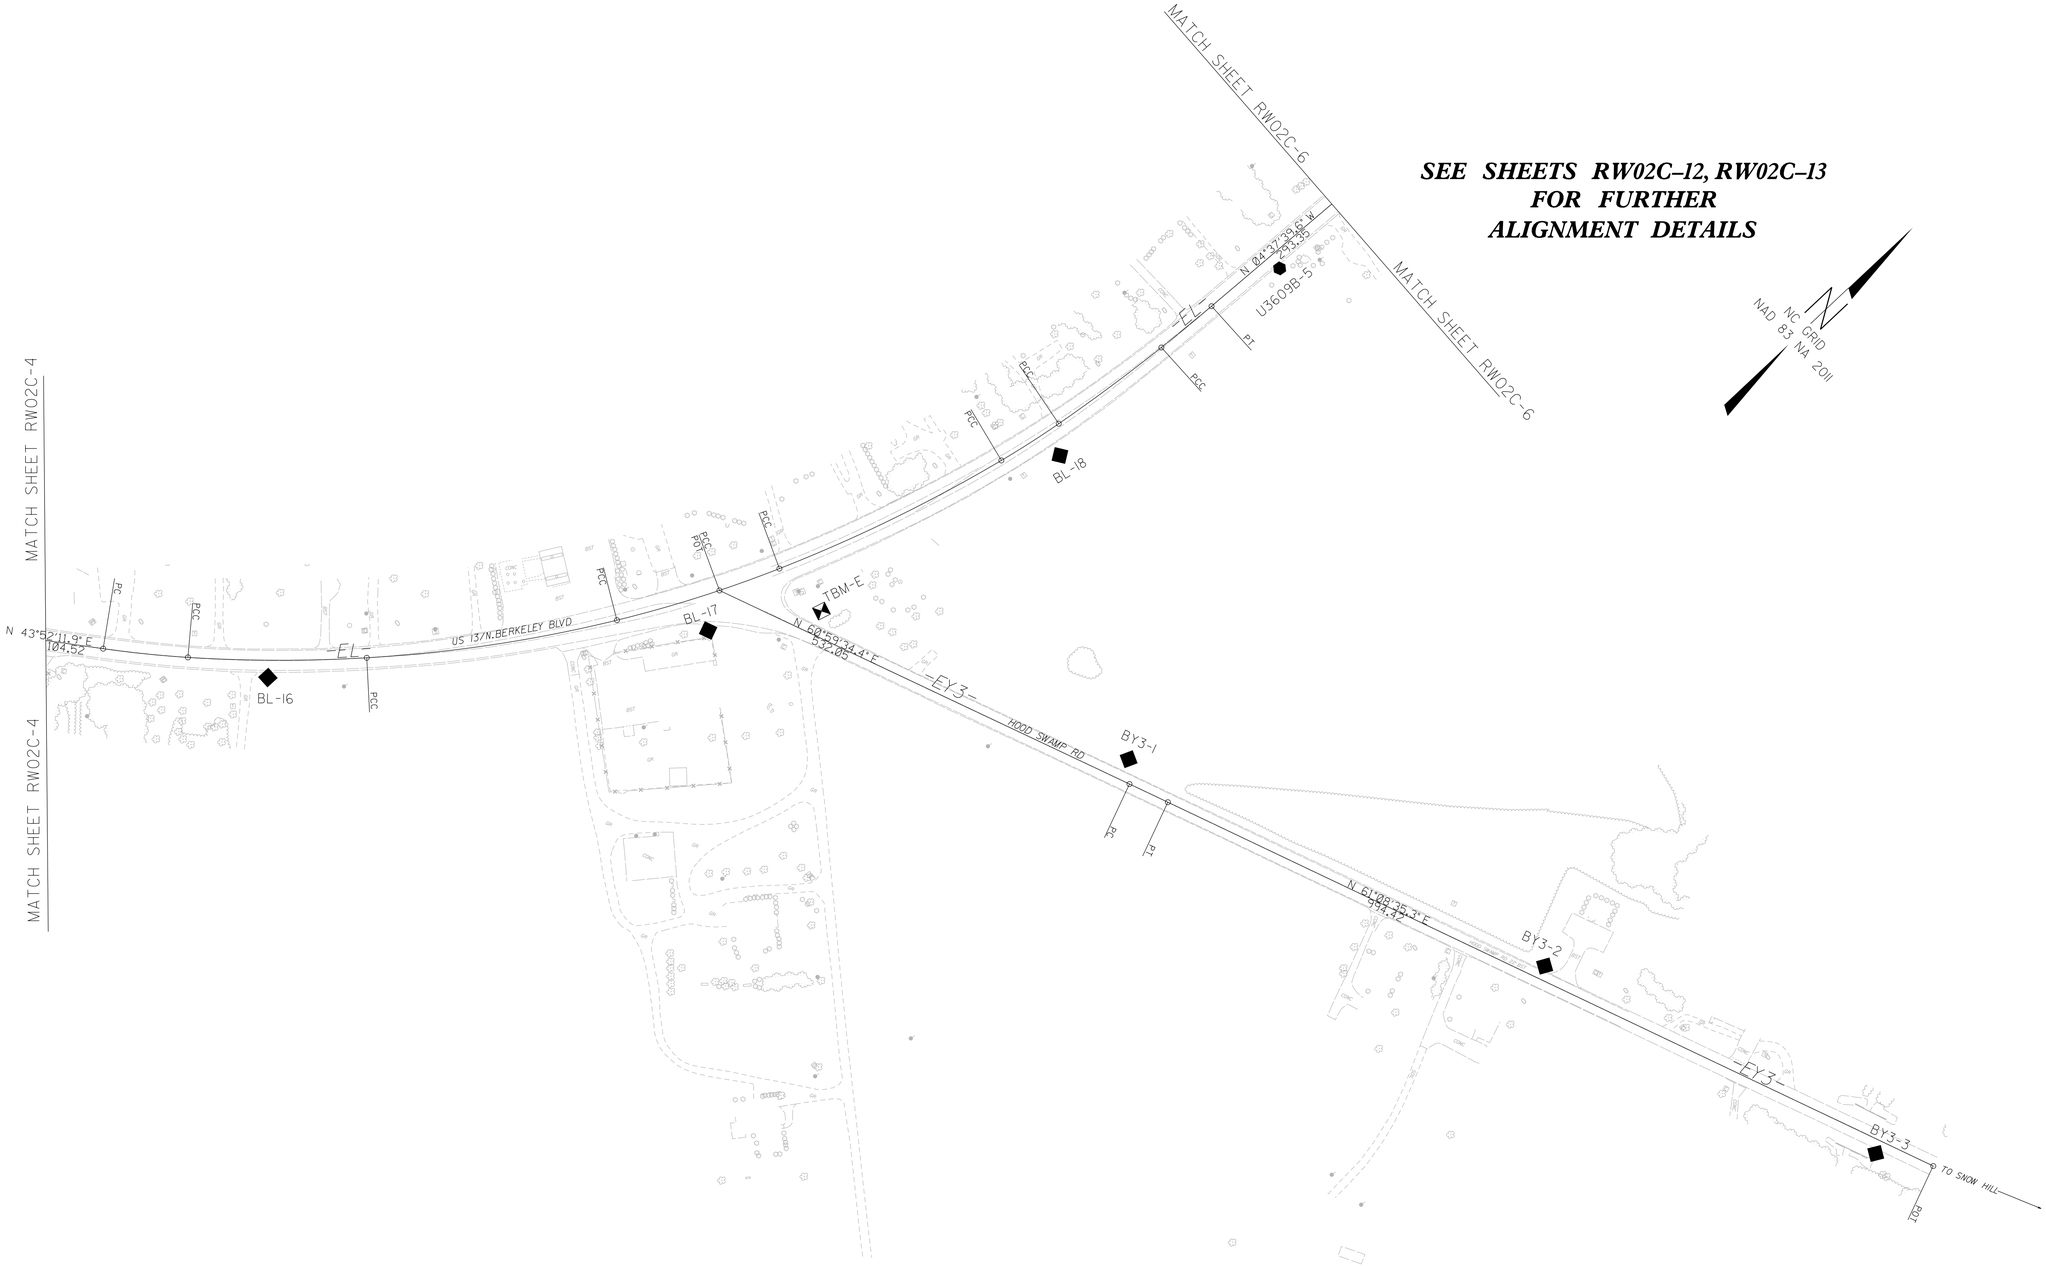

NOTES:

1. IF FURTHER INFORMATION REGARDING PROJECT CONTROL IS NEEDED, PLEASE CONTACT THE LOCATION AND SURVEYS UNIT.

2. PROJECT CONTROL WAS ESTABLISHED USING GNSS, THE GLOBAL NAVIGATION SATELLITE SYSTEM.

6/2/99

23-JUN-2009 15:05
Z:\CAD\2013\U3613\NCDOT_U3609_ROW_Wayne\DGN\WORK\RW\RICK\PDF\RW SERIES\u3609b_ls_rw02c-5.dgn
progress AT JAN 02