PROJECT REFERENCE NO.	SHEET NO.
HL-0025	7

ROADWAY DESIGN ENGINEER	HYDRAULICS ENGINEER
SEAL 030740 STEVEN MATHEW KARNIS	SEAL 053892 B. GREGORY ADOLPH
Signed by: Steve Karnis 12/17/2025 BDD13E63D09B46D...	Signed by: B. Gregory Adolph 12/17/2025 E73681AAF12A45E...

DOCUMENT NOT CONSIDERED FINAL UNLESS ALL SIGNATURES COMPLETED

5/28/99

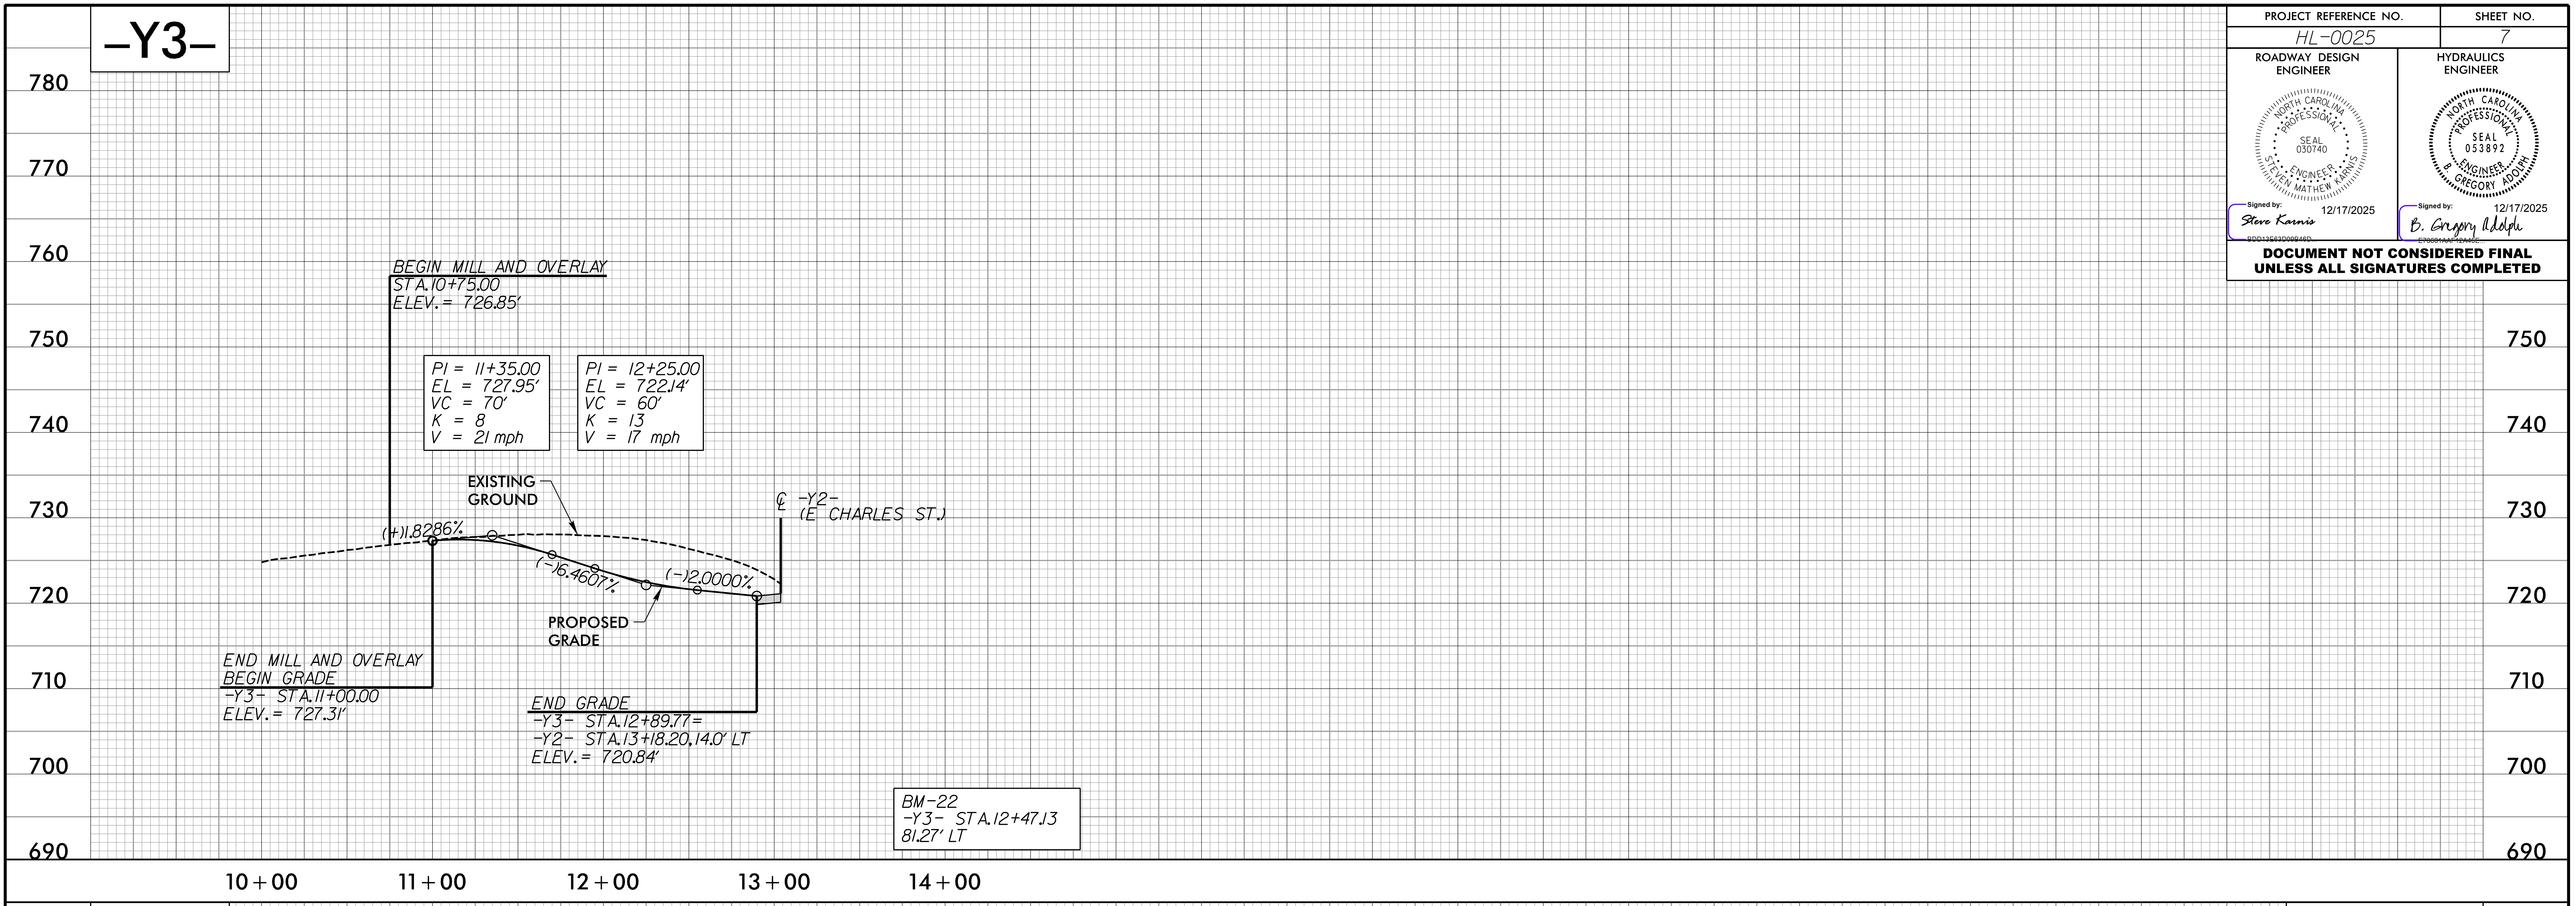

FOR -Y3- PLAN SEE SHEET 5.
FOR -Y4- PLAN SEE SHEET 5.

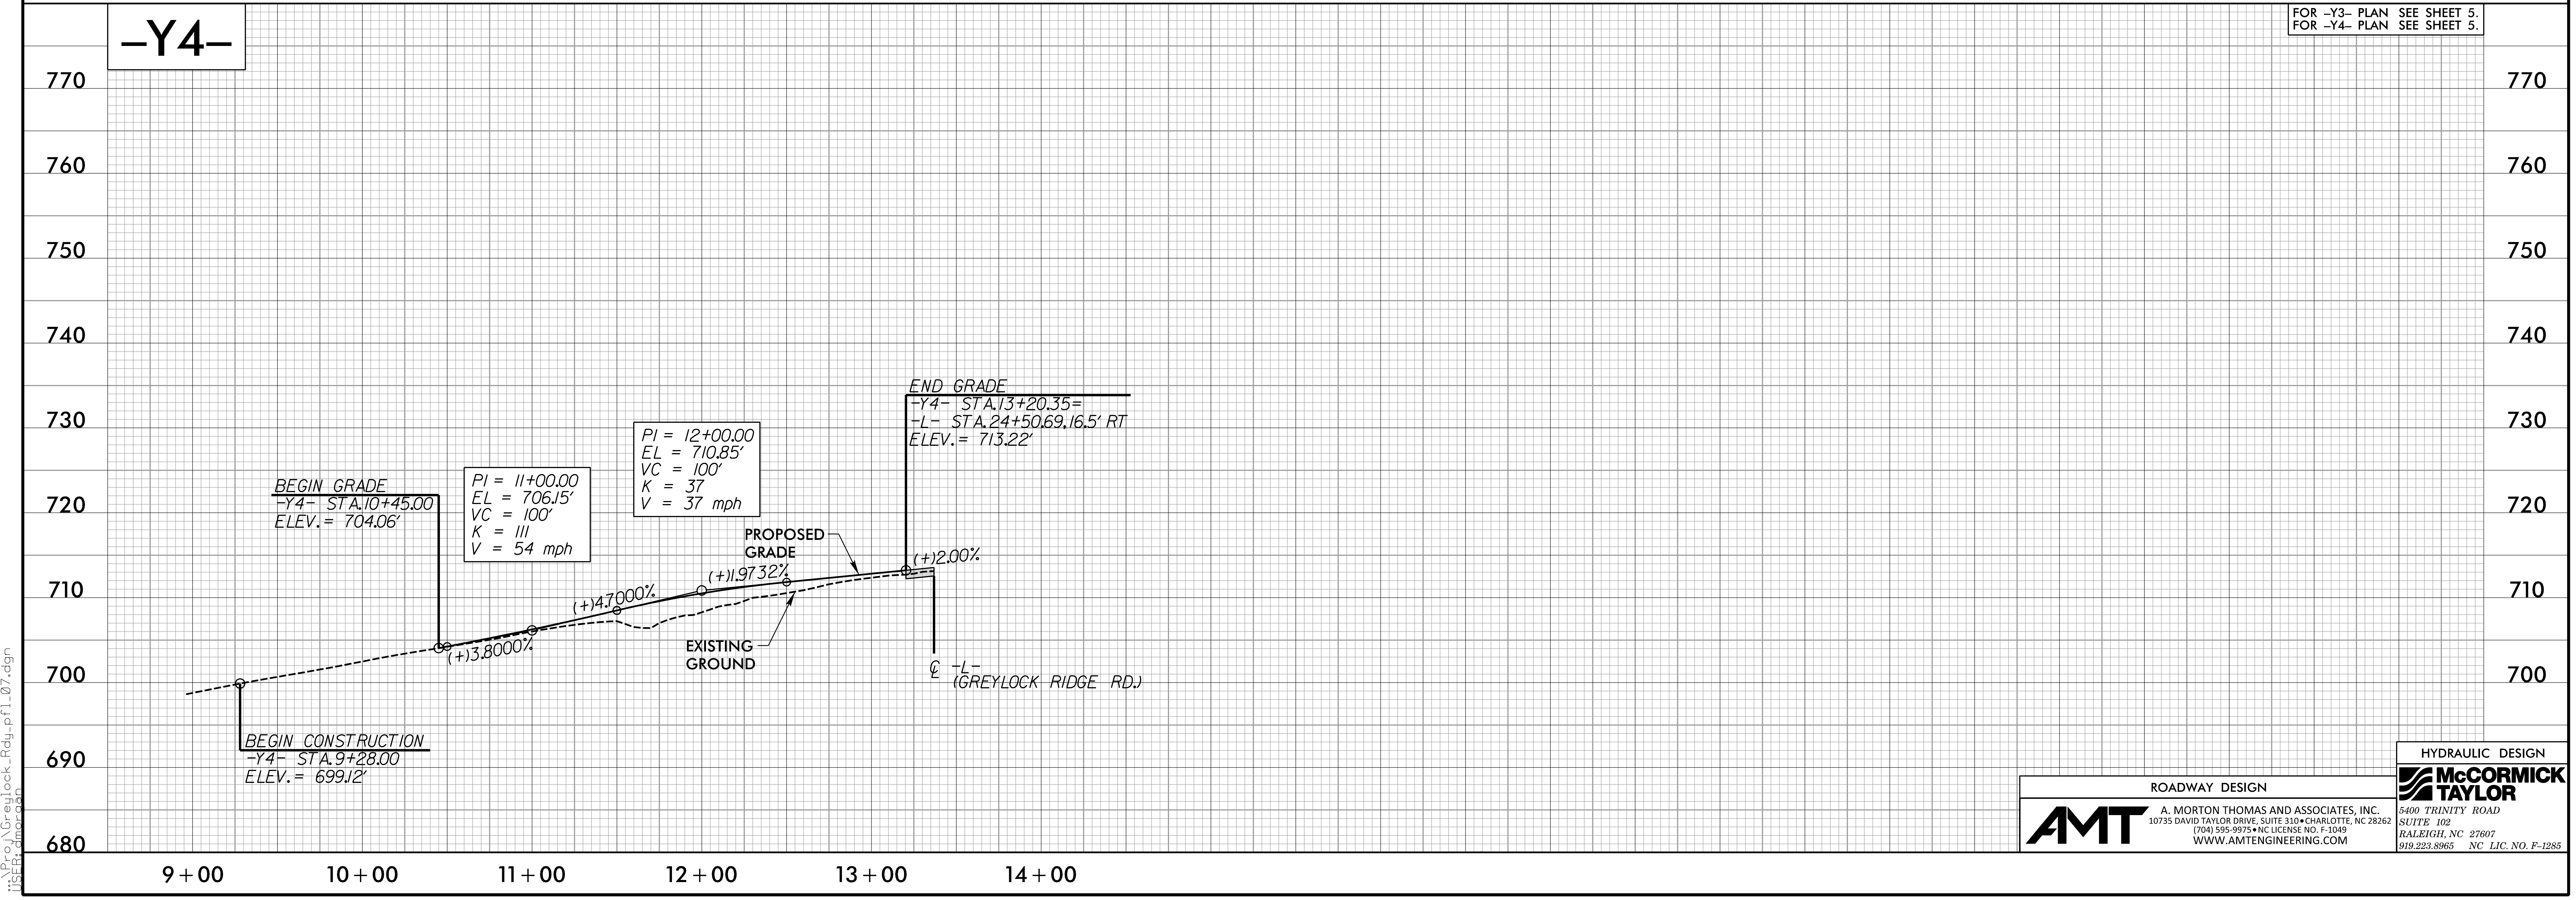

ROADWAY DESIGN

A. MORTON THOMAS AND ASSOCIATES, INC.
10735 DAVID TAYLOR DRIVE, SUITE 310 • CHARLOTTE, NC 28262
(704) 595-9975 • NC LICENSE NO. F-1049
WWW.AMTENGINEERING.COM

HYDRAULIC DESIGN

McCORMICK TAYLOR
5400 TRINITY ROAD
SUITE 102
RALEIGH, NC 27607
919.223.8965 NC LIC. NO. F-1285

-SYSTIME-
-\Proj\Greylock_Rdy-pfl_07.dgn
USER: dmorgan