Docusign Envelope ID: B32D8CB6-164D-4EB0-9776-1B7FFCD93B09

PROJECT REFERENCE NO.	SHEET NO.
A-0009CD	UO-5
THIS SHEET CORRESPONDS TO RDY-47	

UTILITIES BY OTHERS

ALL PROPOSED UTILITY WORK SHOWN ON THIS SHEET WILL BE DONE BY OTHERS. NO PAYMENT WILL BE MADE TO THE CONTRACTOR FOR PROPOSED UTILITY WORK SHOWN ON THIS SHEET.

NOTE:
ALL DRIVEWAYS ARE TO BE ASPHALT UNLESS OTHERWISE NOTED.
END LOCATION OF DRIVEWAY SHOWN ON PLANS REPRESENTS TIE–IN PER CROSS–SECTIONS, THE CONTRACTOR SHALL EXTEND THE DRIVES AND PAVE UP TO THE RIGHT OF WAY LINE. FROM ROW POINT ON MATCH DRIVEWAY IN KIND, UNLESS OTHERWISE NOTED.
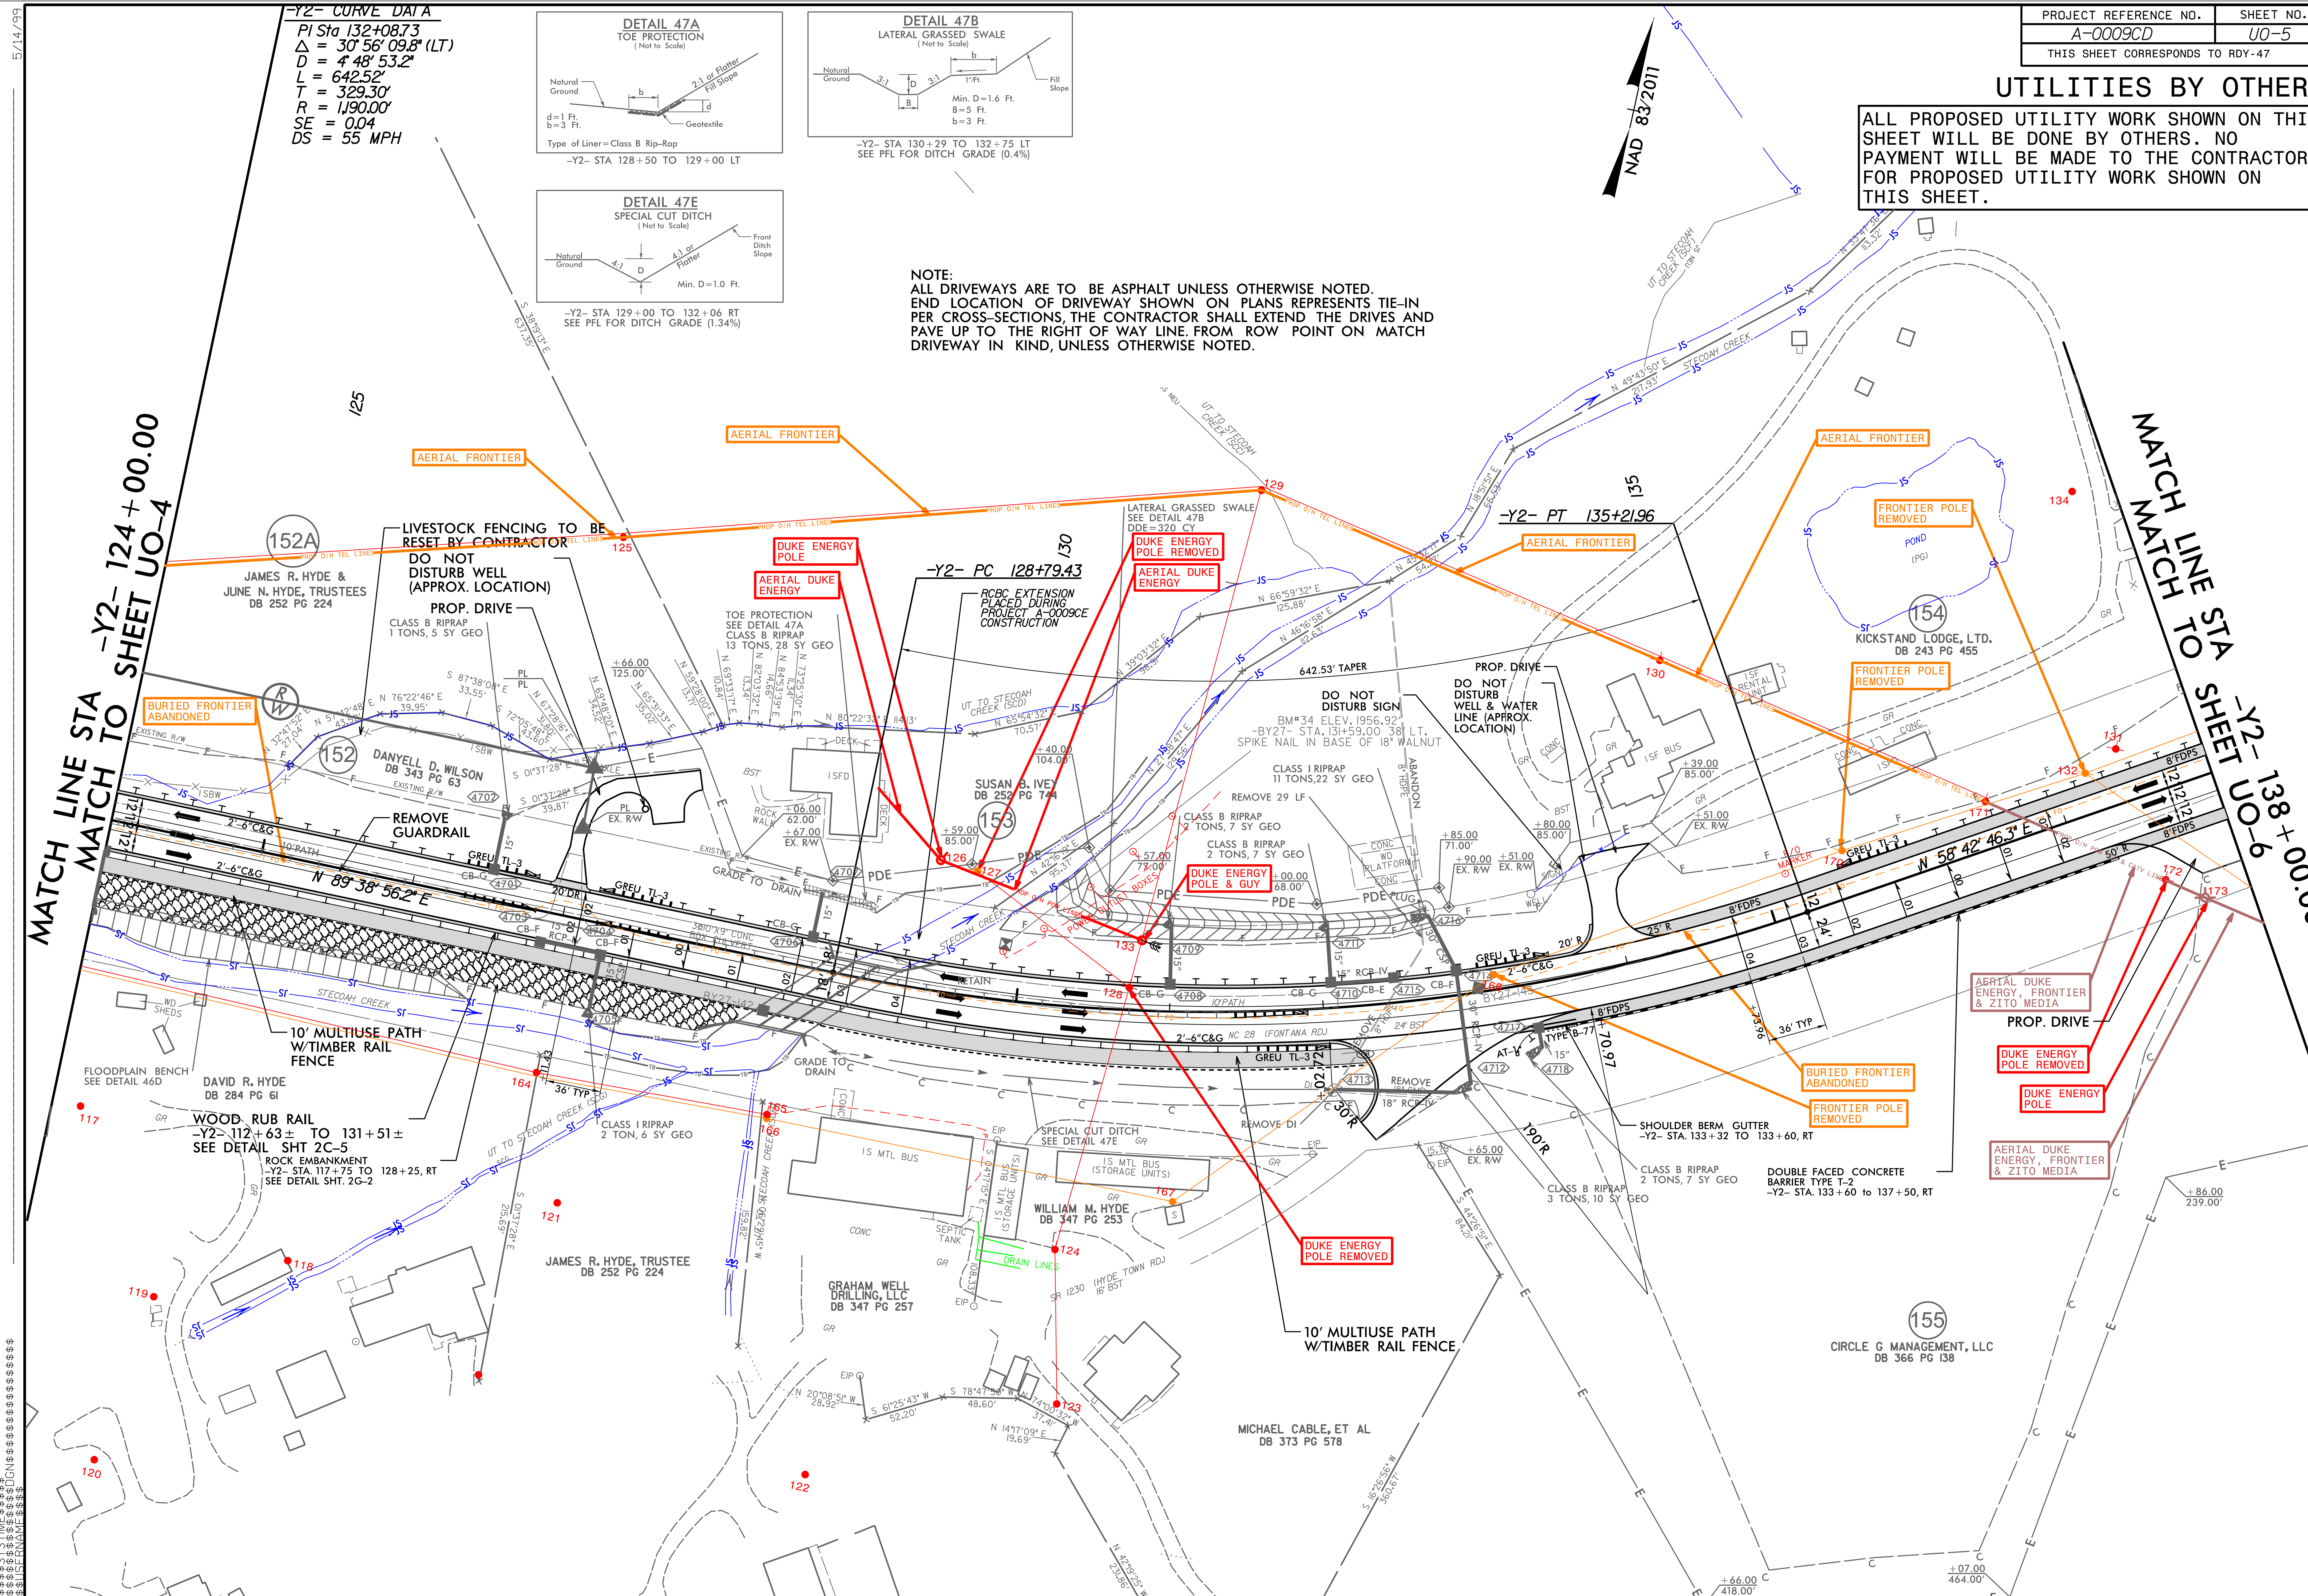
–Y2– CURVE DATA
PI Sta 132+08.73
Δ = 30° 56′ 09.8″ (LT)
D = 4° 48′ 53.2″
L = 642.52′
T = 329.30′
R = 1,190.00′
SE = 0.04
DS = 55 MPH