| TIP NO. | SHEET NO. |
|---|---|
| R-5858 | SIGN-2H |

APPROVED: DocuSigned by: John Bauman 7FFD5B4C37984D1...

DATE: 5/5/2026

SEAL

NORTH CAROLINA PROFESSIONAL SEAL 052428 ENGINEER JOHN BAUMAN

**DOCUMENT NOT CONSIDERED FINAL UNLESS ALL SIGNATURES COMPLETED**

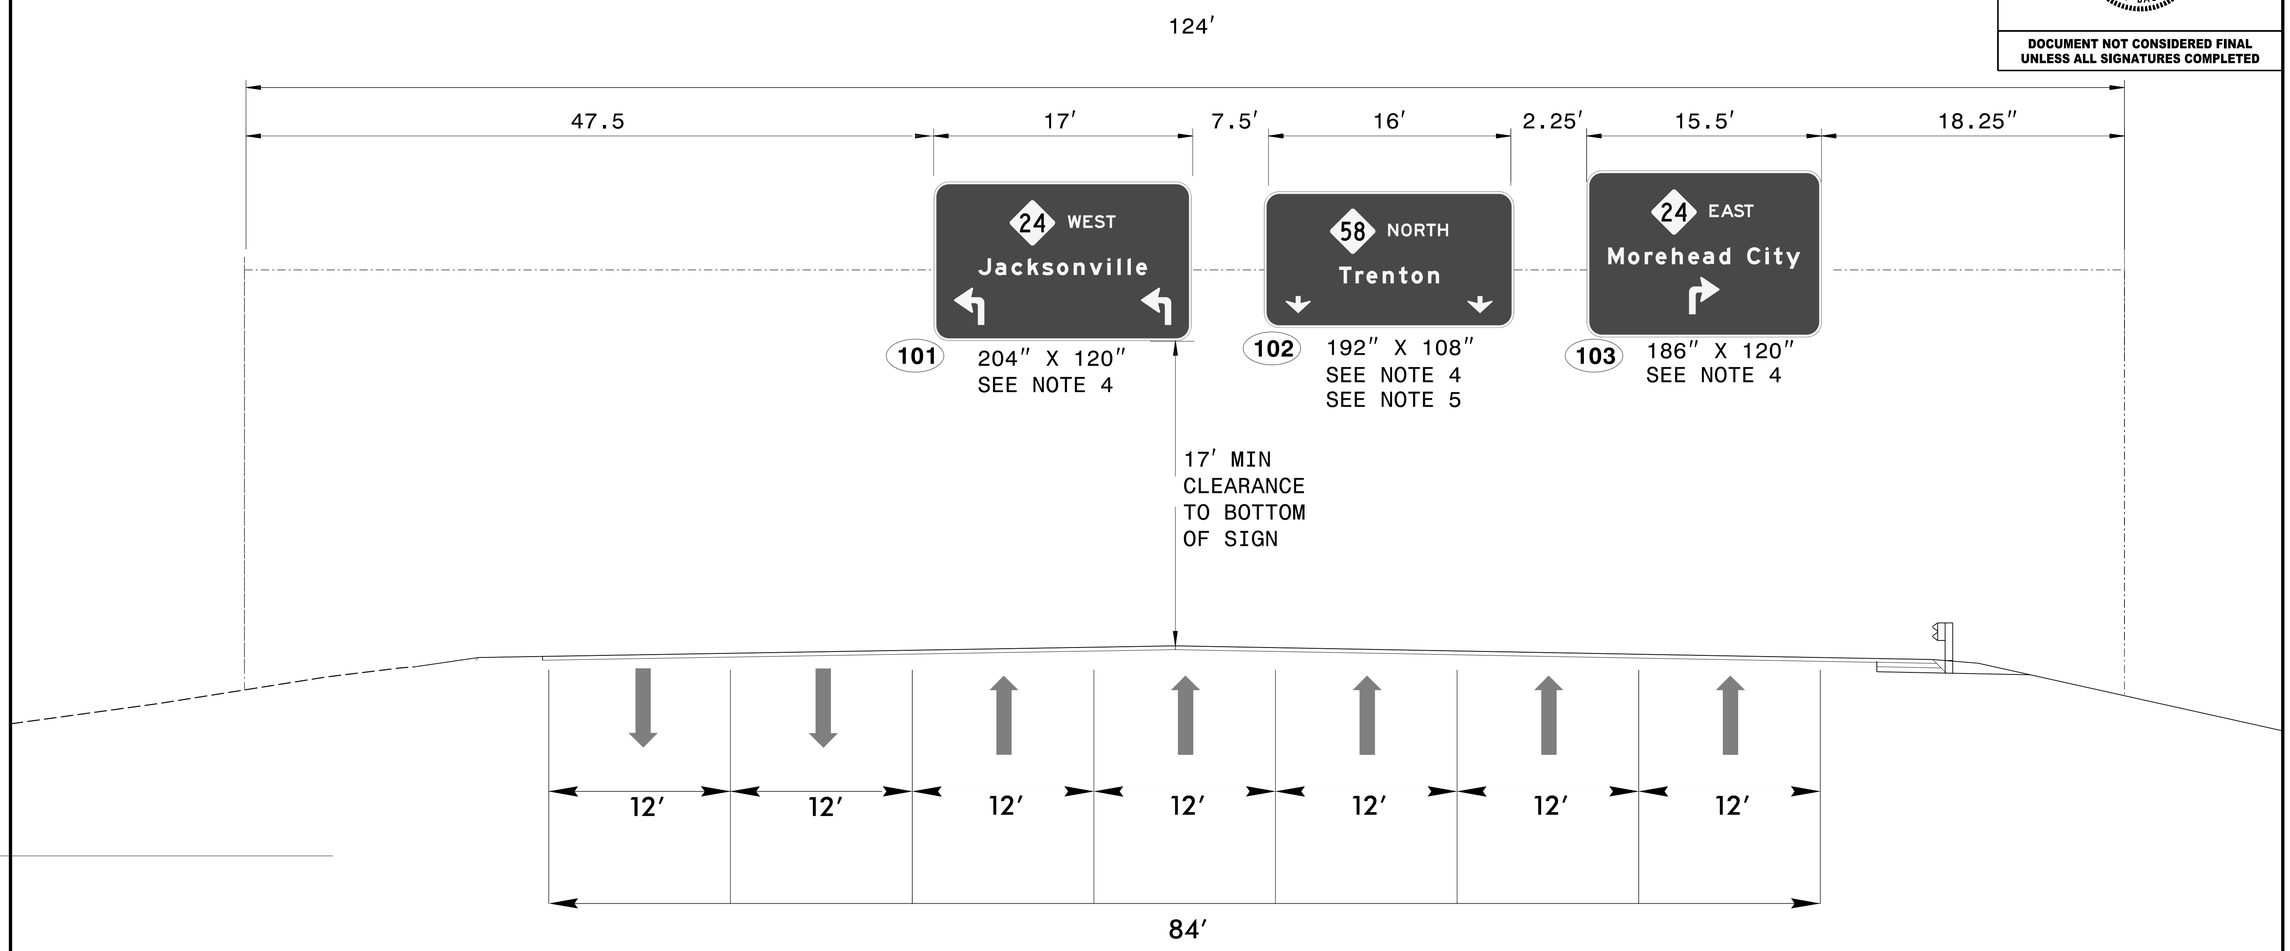


NC 58 –L– STA. 40+16

GFT


*GFT Infrastructure, Inc.*
*One Glenwood Avenue, Suite 900*
*Raleigh, NC 27603*
*919-420-7660*
*NC Lic. No. F-0270*


# OVERHEAD SIGN DETAIL

5/5/2026
R-5858_OVERHEAD_SIGN.dgn
USER: jbauman