Docusign Envelope ID: F9D9EDDC-C8CD-45AA-91F1-A79E5FA23608

PROJECT REFERENCE NO.	SHEET NO.
U-5743	SCP 5

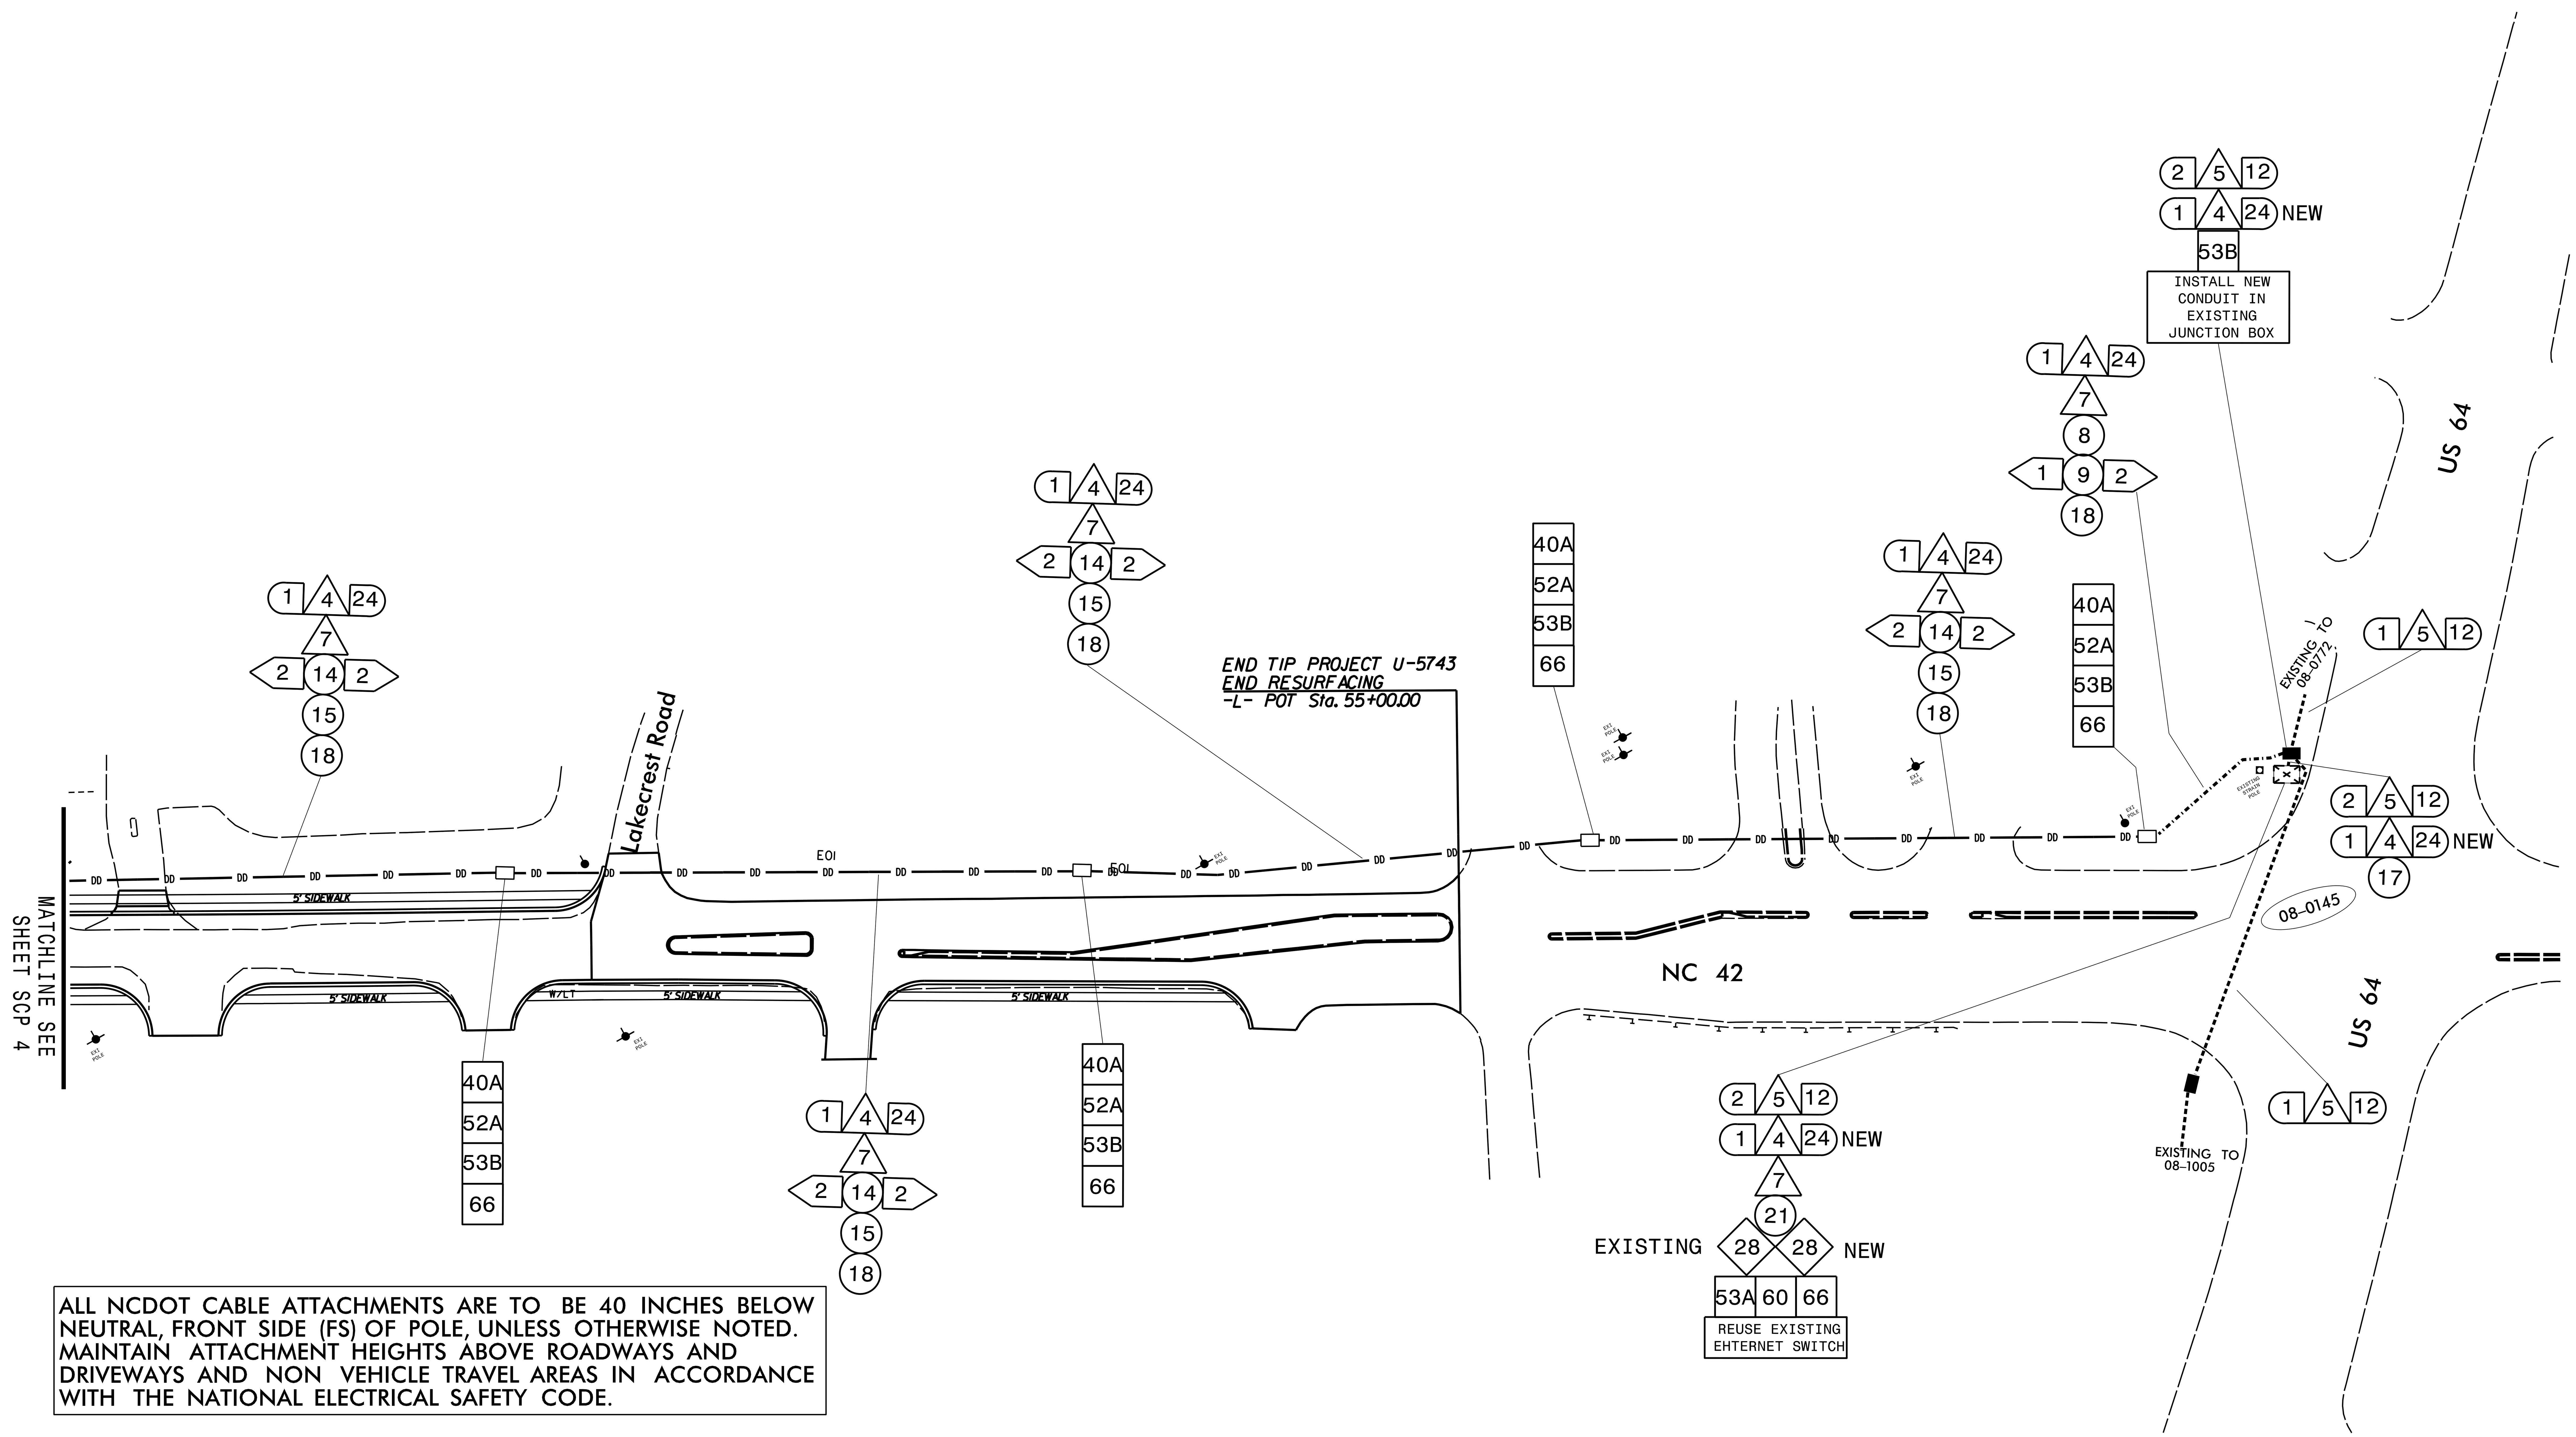

ALL NCDOT CABLE ATTACHMENTS ARE TO BE 40 INCHES BELOW NEUTRAL, FRONT SIDE (FS) OF POLE, UNLESS OTHERWISE NOTED. MAINTAIN ATTACHMENT HEIGHTS ABOVE ROADWAYS AND DRIVEWAYS AND NON VEHICLE TRAVEL AREAS IN ACCORDANCE WITH THE NATIONAL ELECTRICAL SAFETY CODE.

TYING INTO 08-0145 WITH SYSTEM DESIGNATION: D08-12_ASHEBORO

1) NOTIFY THE DIVISION TRAFFIC ENGINEER, AT (910) 947-3930, FIVE (5) DAYS PRIOR TO BEGINNING WORK ON SIGNAL SYSTEM COMMUNICATIONS CABLE. NOTIFY THE DIVISION TRAFFIC ENGINEER AFTER ALL WORK IS PERFORMED TO ENSURE THAT ALL FIBER CIRCUITS ARE FUNCTIONING PROPERLY. ALL WORK IS NOT COMPLETE UNTIL THE SIGNAL SYSTEM IS BACK UP AND OPERATIONAL.

2) CONTRACTOR TO RECORD EXISTING SPLICE ARRANGEMENT FOR COMPARISON TO THE SUPPLIED SPLICE DETAILS. IF DISCREPANCIES EXIST, CONTACT THE ENGINEER TO DETERMINE HOW TO PROCEED WITH RESPLICING. PROVIDE AS-BUILT PLANS TO THE ENGINEER IF FINAL SPLICE ARRANGEMENT DIFFERS FROM THE SUPPLIED SPLICE DETAILS.

DOCUMENT NOT CONSIDERED FINAL UNLESS ALL SIGNATURES COMPLETED

MOTT MACDONALD
930 Main Campus Drive
Suite 200
Raleigh, NC 27606
PH: (919) 552-2253
www.mottmac.com
License No. F-0669

Prepared for the Offices of:
750 N.Greenfield Pkwy.Garner,NC 27529

SCALE 0 NA
NONE

COMMUNICATIONS CABLE AND CONDUIT ROUTING PLANS

Division 08 Randolph Co. Asheboro

PLAN DATE:	March 2026	REVIEWED BY:	S. O'Farrell
PREPARED BY:	IN Avery	REVIEWED BY:	L. D. Stouchko

REVISIONS	INIT.	DATE

SEAL
NORTH CAROLINA PROFESSIONAL SEAL 034437 ENGINEER LORI D. STOUCHKO

FF586C7596C645A...
11-Mar-2026
SIGNATURE DATE