Docusign Envelope ID: 4A645770-29D8-8810-8260-F228AEED70CB

PROJECT REFERENCE NO.	SHEET NO.
I-5716	2B-3
R/W SHEET NO.	

ROADWAY DESIGN ENGINEER	HYDRAULICS ENGINEER
DocuSigned by: BAE5D64400BA486... NORTH CAROLINA PROFESSIONAL SEAL 045246 ENGINEER JASON T. GADDY 6/8/2026	Signed by: 1089AD8C14994C3... NORTH CAROLINA PROFESSIONAL SEAL 26971 ENGINEER JOSHUA G. DALTON 6/8/2026

DOCUMENT NOT CONSIDERED FINAL UNLESS ALL SIGNATURES COMPLETED

AMT
A. MORTON THOMAS AND ASSOCIATES, INC.
CONSULTING ENGINEERS
900 RIDGEFIELD DRIVE SUITE 325, RALEIGH, NC 27609
(919) 855-9989 FAX:(919) 855-5687
EMAIL: AMT1@AMTENGINEERING.COM
NCBELS LICENSE # F-1049

REVISIONS

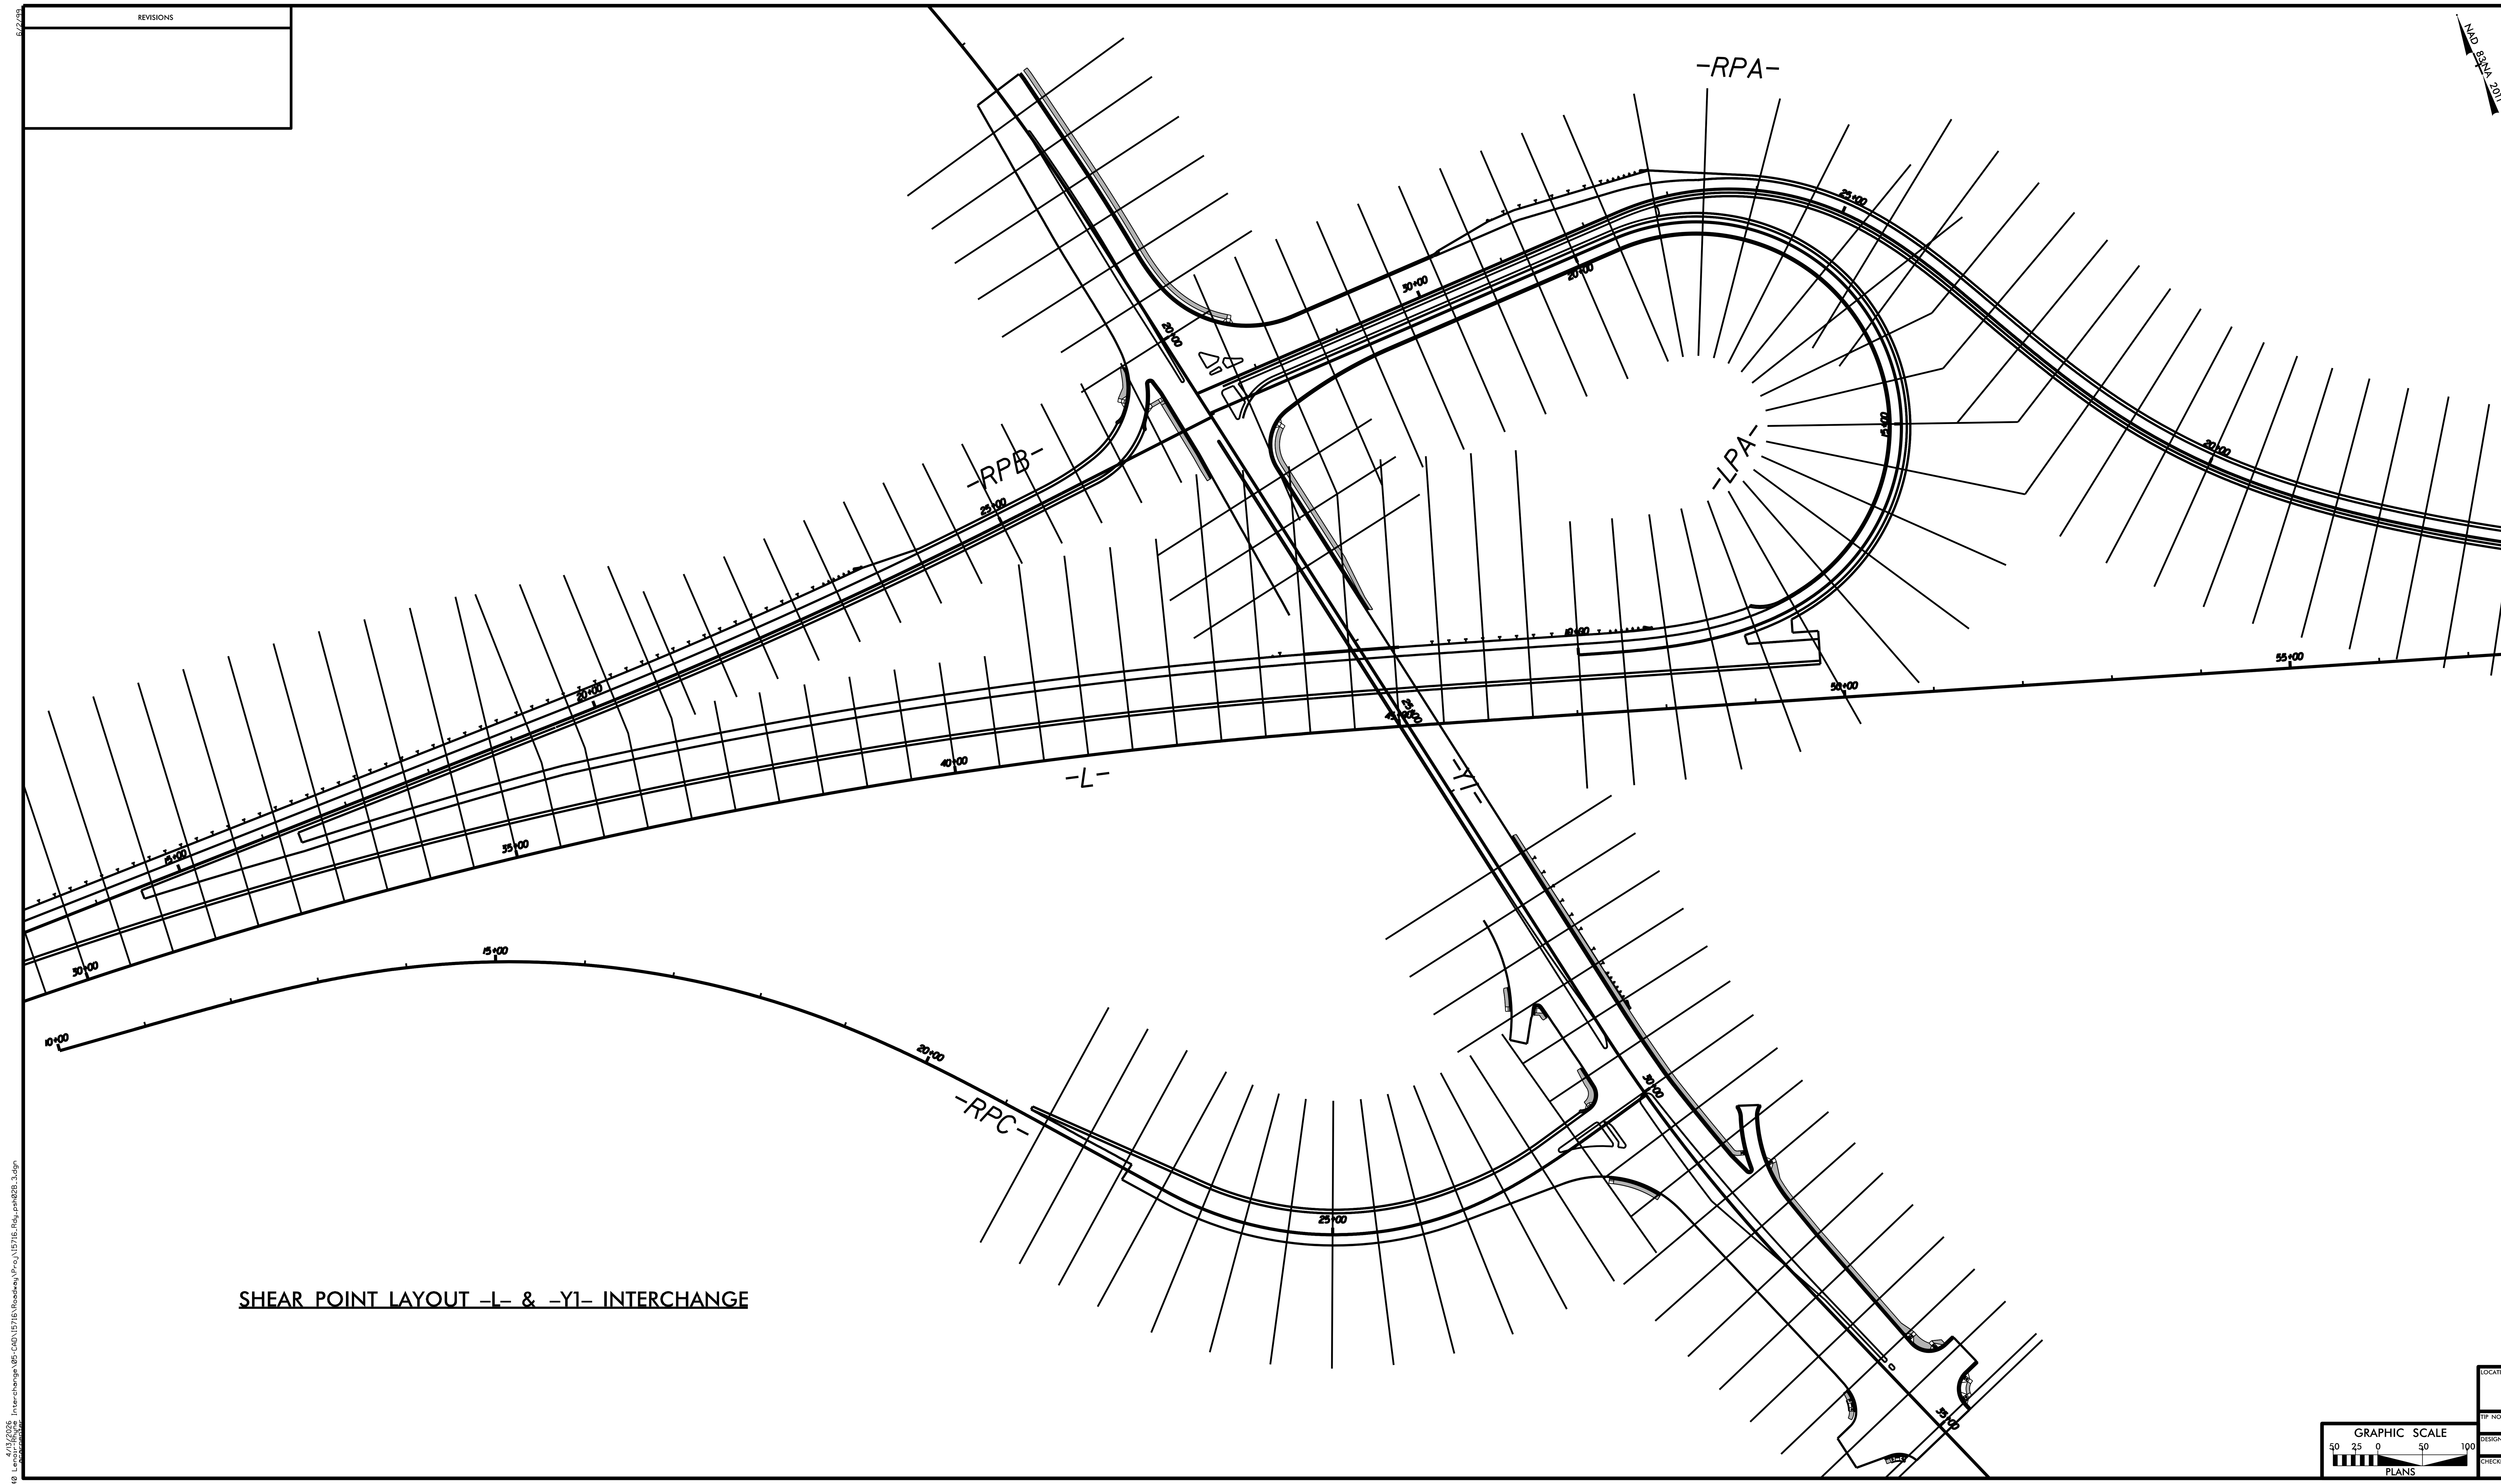

SHEAR POINT LAYOUT -L- & -Y1- INTERCHANGE

GRAPHIC SCALE
50 25 0 50 100
PLANS

LOCATION:
TIP NO.: COUNTY:
DESIGNED BY:
CHECKED BY: DATE: