Docusign Envelope ID: BAB5AAEA-30CB-8310-8274-F62B6FC71885

TIP NO.	SHEET NO.
I-5716	PMP-6

APPROVED: DocuSigned by: Jason T. Gaddy BAE5D64400BA486...

DATE: 6/8/2026

SEAL

NORTH CAROLINA PROFESSIONAL SEAL 045246 ENGINEER JASON T. GADDY

DOCUMENT NOT CONSIDERED FINAL UNLESS ALL SIGNATURES COMPLETED

AMT
A. MORTON THOMAS AND ASSOCIATES, INC.
900 RIDGEFIELD DRIVE, SUITE 325 • RALEIGH, NC 27609
(919) 855-9989 • NC LICENSE NO. F-1049
WWW.AMTENGINEERING.COM

NAD 83/NA 2011

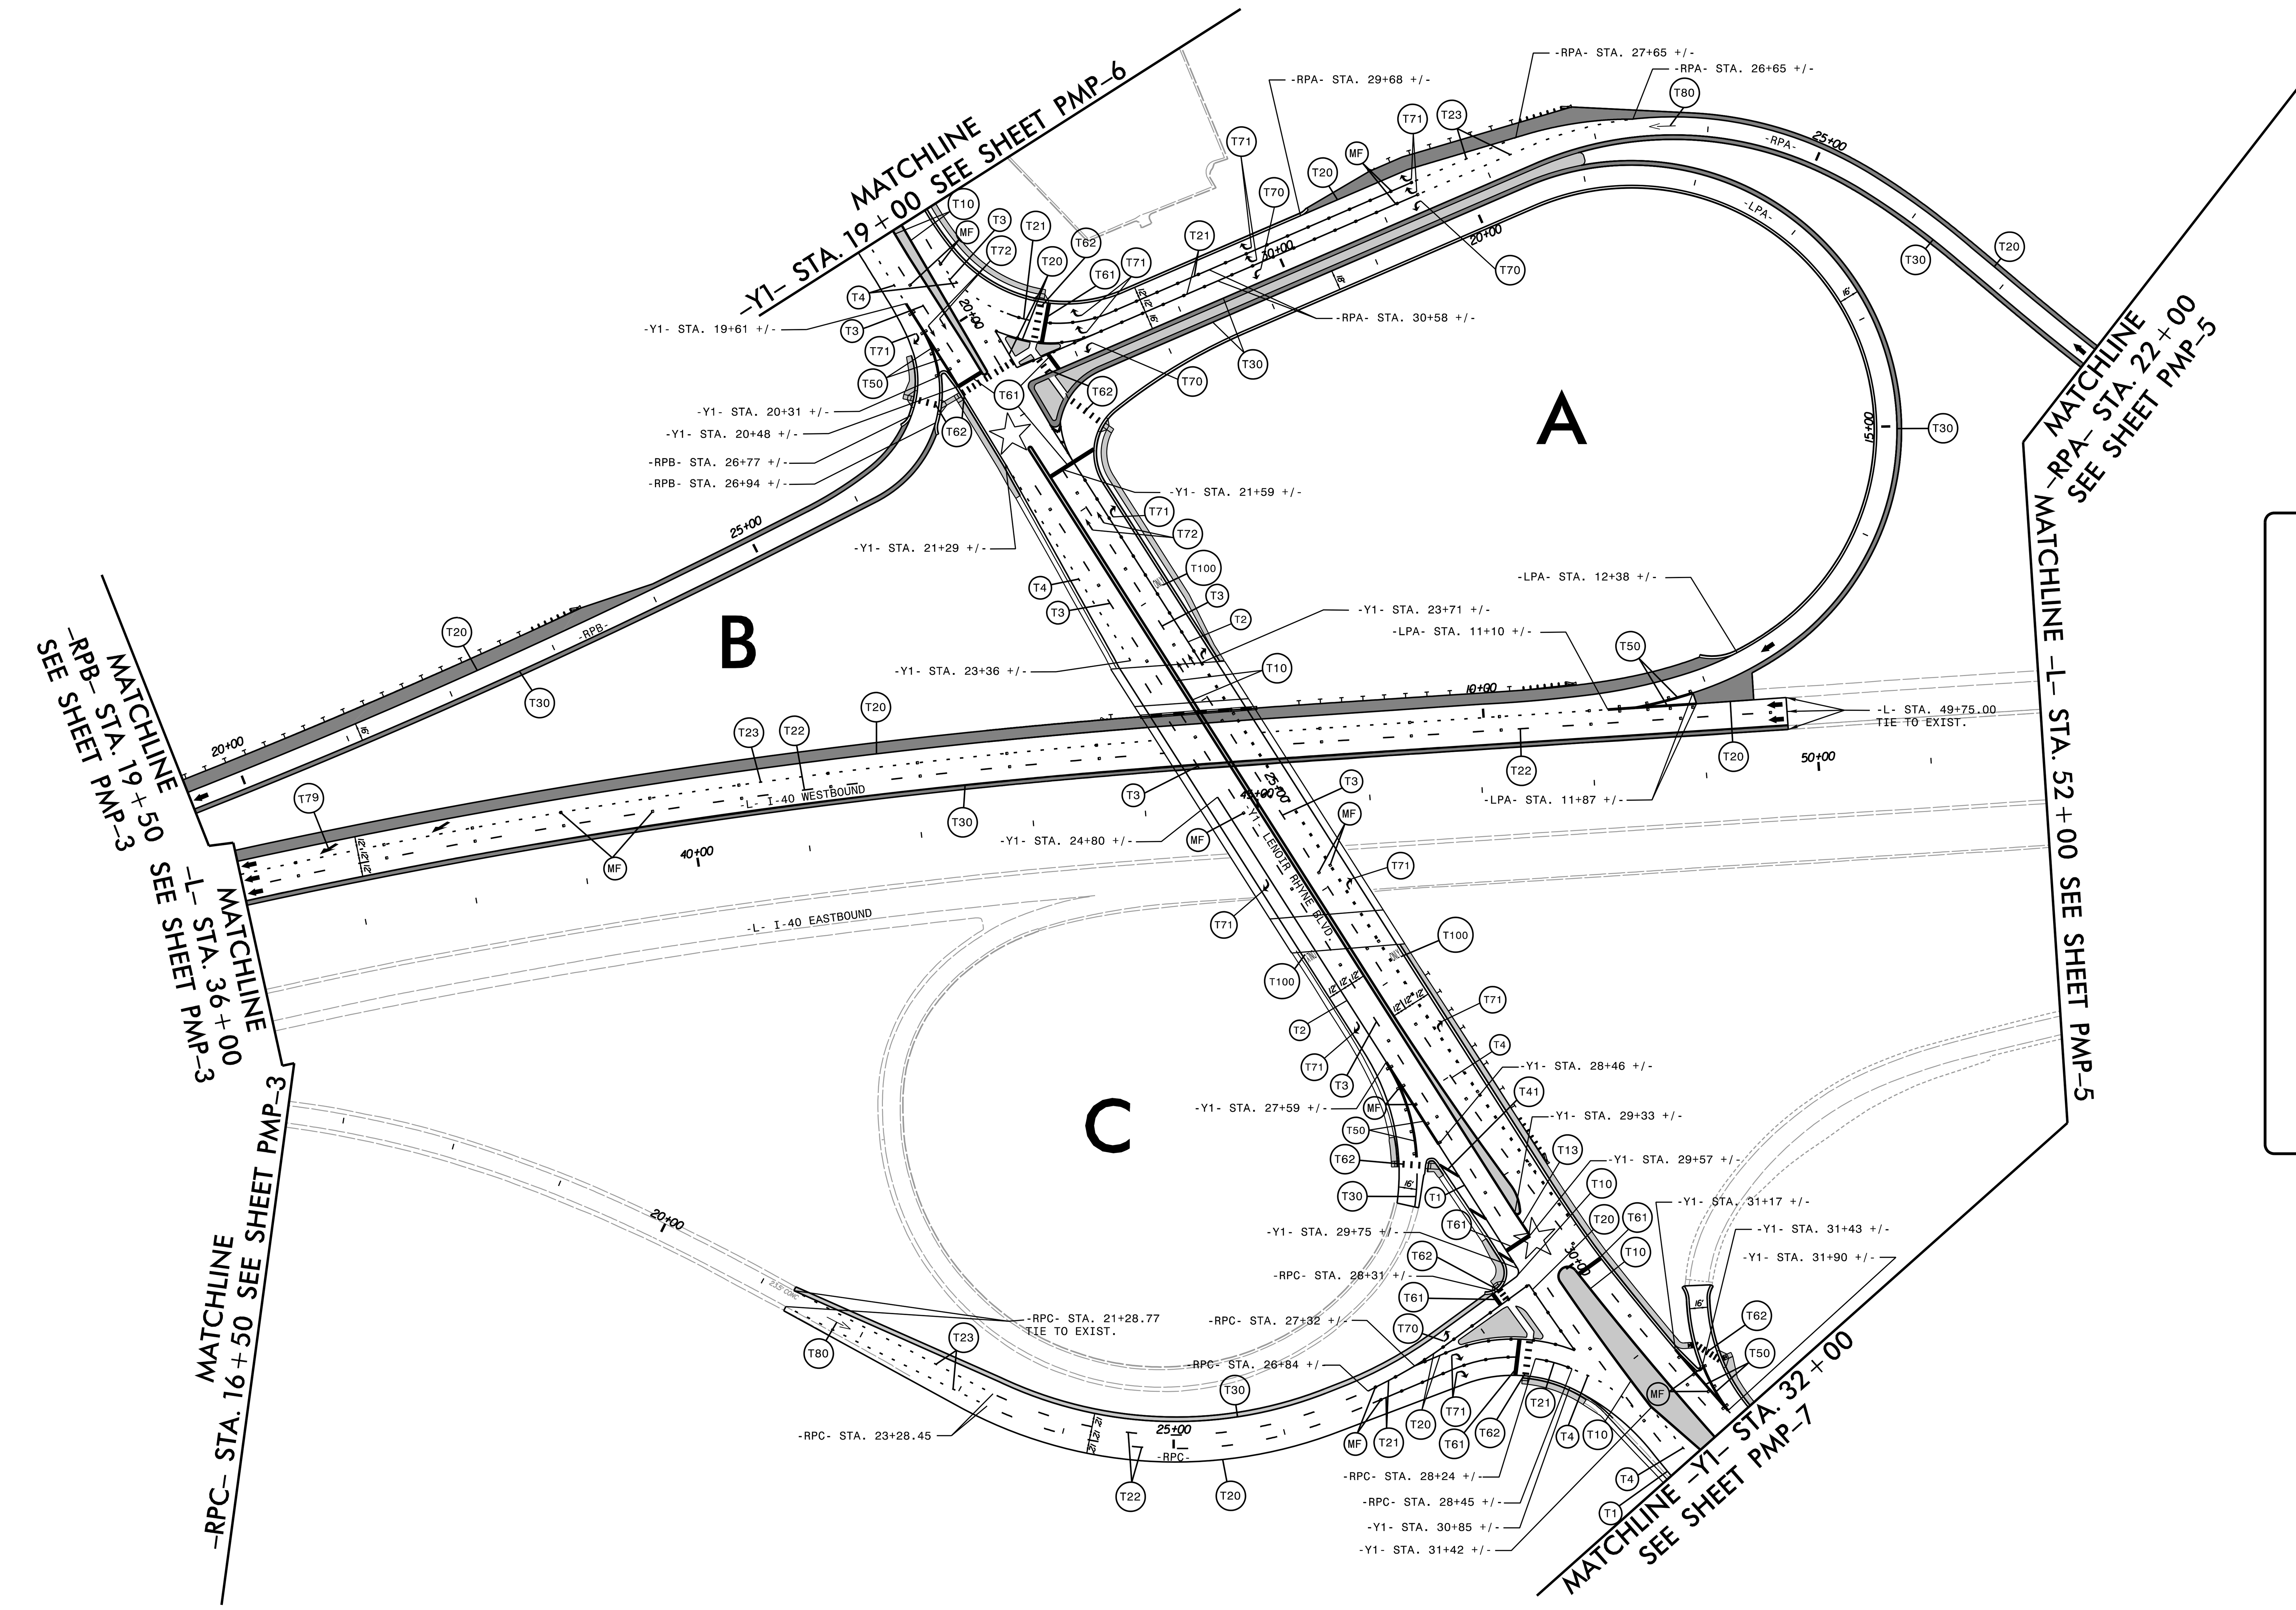

PAVEMENT MARKING SCHEDULE

SYMBOL	DESCRIPTION
THERMOPLASTIC (4″, 90 MILS)	
T1	WHITE EDGELINE
T2	WHITE SOLID LANE LINE
T3	10′ WHITE SKIP
T4	3′ - 9′ WHITE MINISKIP
T10	YELLOW EDGELINE
T13	YELLOW DOUBLE CENTER
THERMOPLASTIC (6″, 90 MILS)	
T20	WHITE EDGELINE
T21	WHITE SOLID LANE LINE
T22	10′ WHITE SKIP
T23	3′ - 9′ WHITE MINISKIP
T30	YELLOW EDGELINE
THERMOPLASTIC (8″, 90 MILS)	
T41	WHITE DIAGONAL
THERMOPLASTIC (12″, 90 MILS)	
T50	WHITE GORE LINE
THERMOPLASTIC (24″, 90 MILS)	
T61	WHITE STOPBAR
T62	WHITE CROSSWALK LINE
THERMOPLASTIC PAVEMENT MARKING SYMBOLS (90 MILS)	
T70	LEFT TURN ARROW
T71	RIGHT TURN ARROW
T72	STRAIGHT ARROW
T79	MERGE ARROW
T80	WRONG-WAY RAMP ARROW
THERMOPLASTIC ALPHANUMERIC CHARACTER (90 MILS)	
T100	ALPHANUMERIC CHARACTER
SNOWPLOWABLE PAVEMENT MARKERS	
MF	CRYSTAL & RED

GRAPHIC SCALE
50 25 0 50 100
PLANS

LOCATION:
TIP NO.: COUNTY:
DESIGNED BY:
CHECKED BY: DATE: