


STATE	STATE PROJECT REFERENCE NO.	SHEET NO.	TOTAL SHEETS
N.C.	R-5810	RW01	11

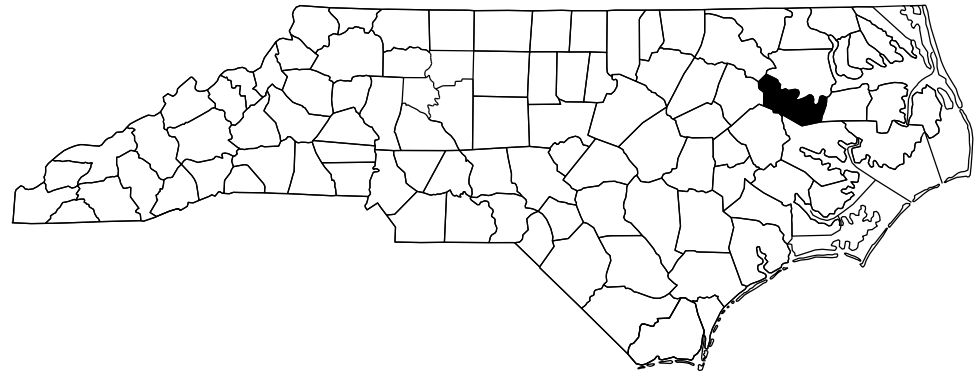


NAD 83/2011



STATE OF NORTH CAROLINA
DIVISION OF HIGHWAYS

SURVEY CONTROL, EXISTING CENTERLINES,
RIGHT OF WAY, EASEMENTS AND PROPERTY TIES

MARTIN COUNTY

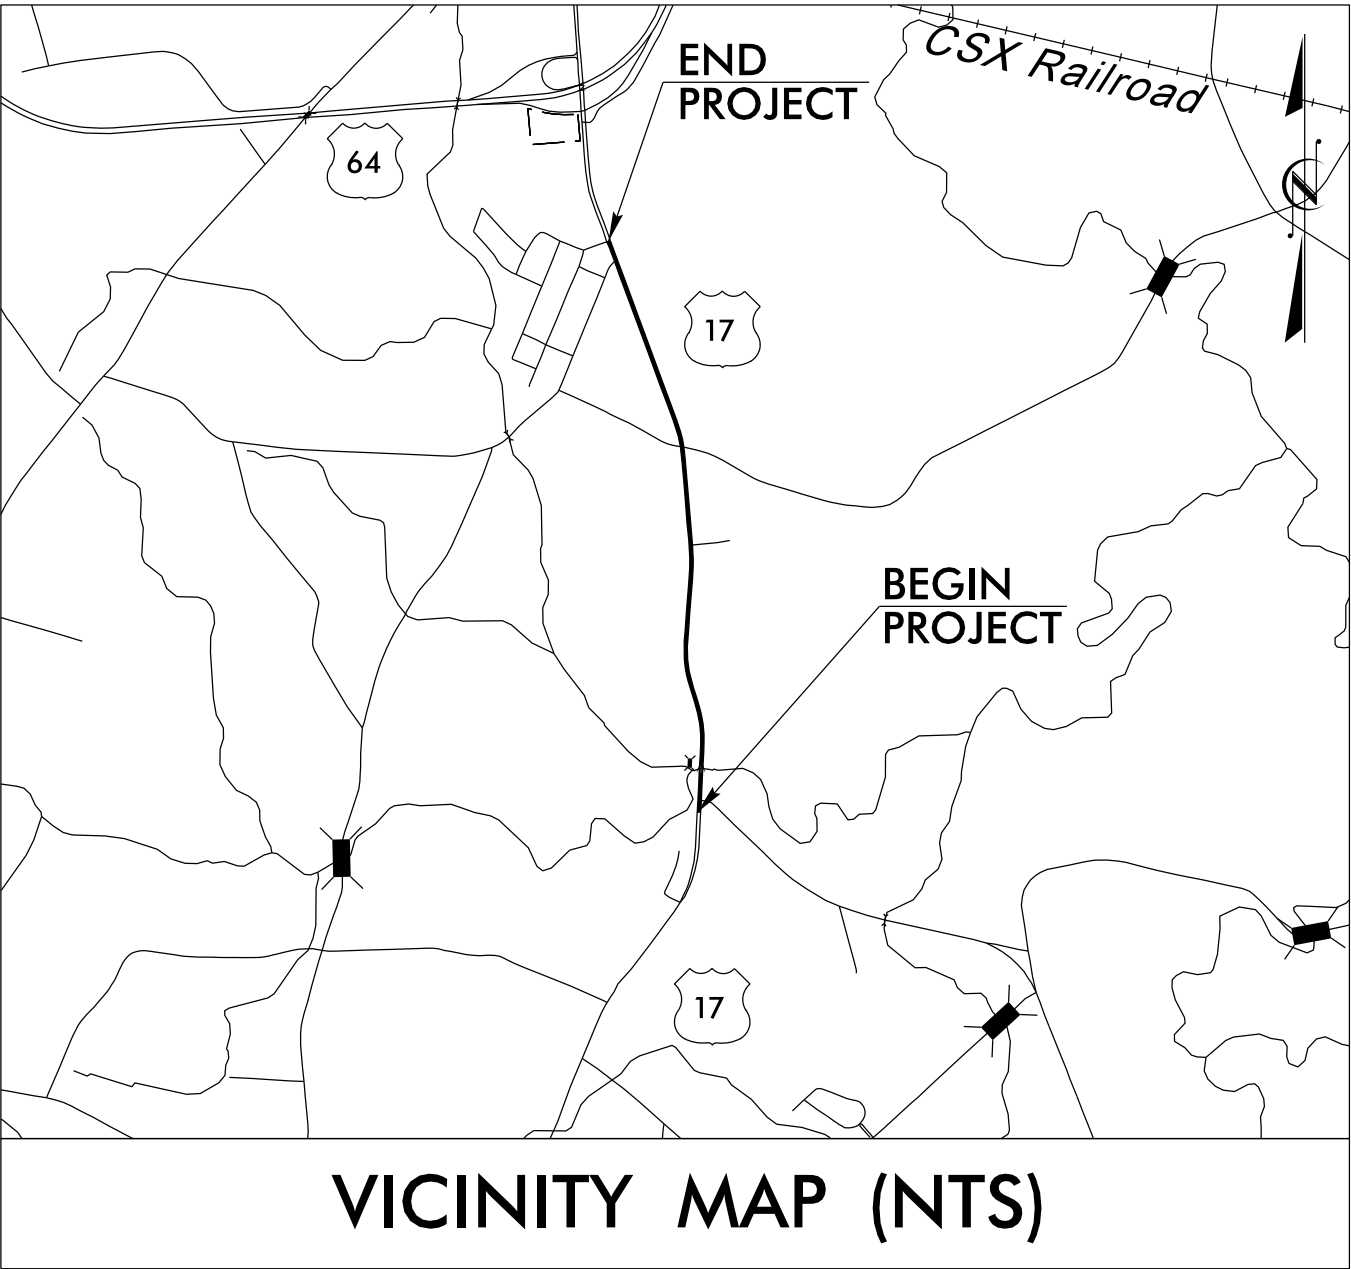

VICINITY MAP (NTS)

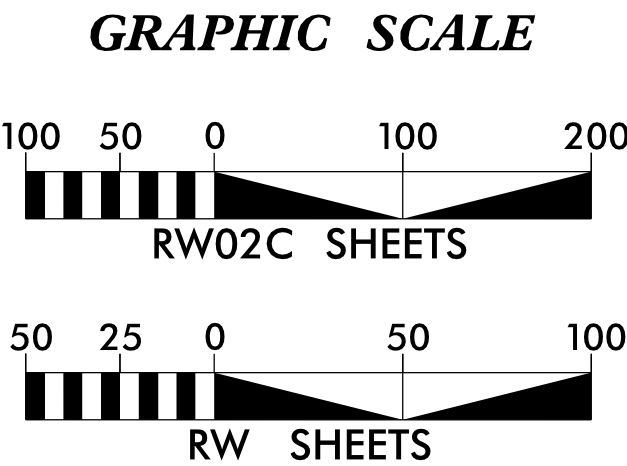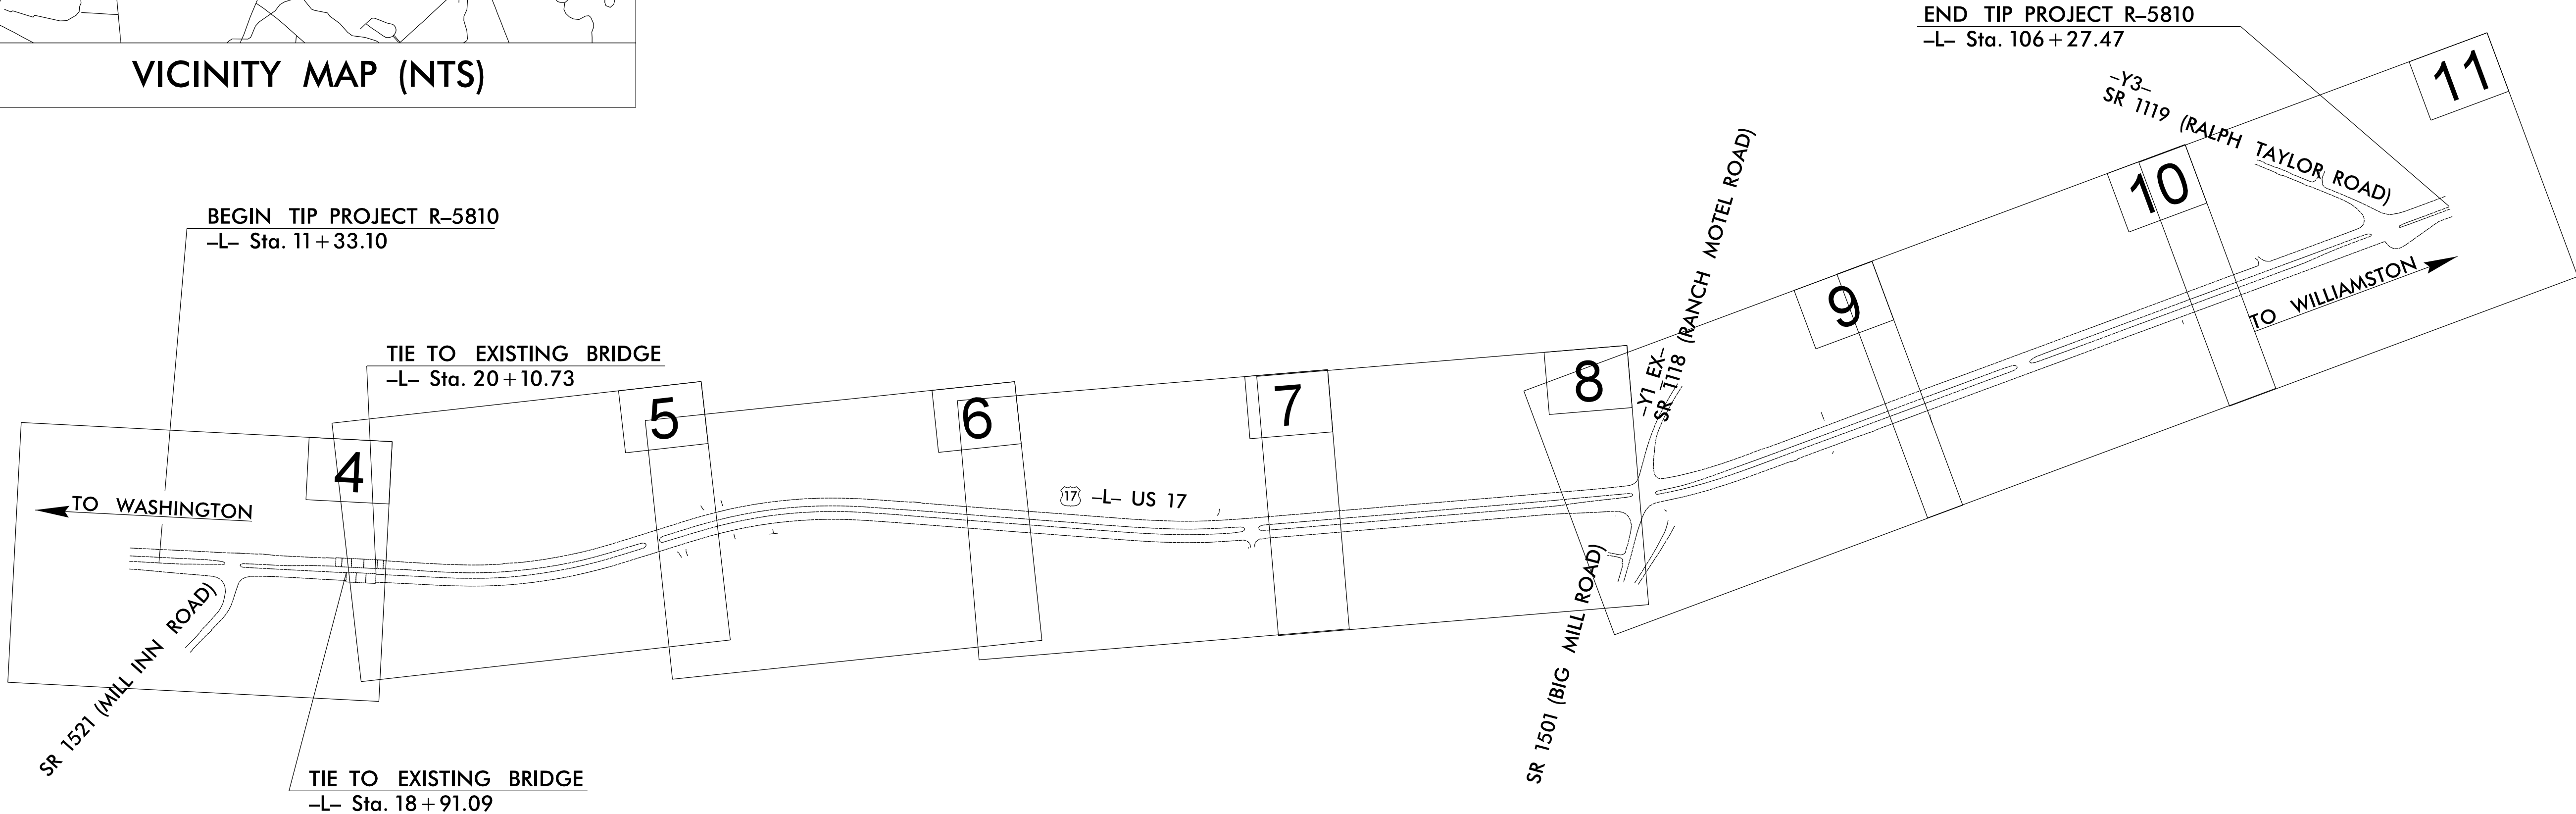

DATUM DESCRIPTION

THE LOCALIZED COORDINATE SYSTEM DEVELOPED FOR THIS PROJECT IS BASED ON THE STATE PLANE COORDINATES ESTABLISHED BY NCGS FOR MONUMENT "R2511-7"

WITH NAD 83/NSRS 2011 STATE PLANE GRID COORDINATES OF
NORTHING: 720940.990(ft) EASTING: 2572202.411(ft)
ELEVATION: 60.25(ft)

THE AVERAGE COMBINED GRID FACTOR USED ON THIS PROJECT (GROUND TO GRID) IS: 0.999908080

THE N.C. LAMBERT GRID BEARING AND LOCALIZED HORIZONTAL GROUND DISTANCE FROM "R2511-7" TO -L- STATION 10+00 IS
N 07° 15' 59" E 25966.29(ft)

ALL LINEAR DIMENSIONS ARE LOCALIZED HORIZONTAL DISTANCES
VERTICAL DATUM USED IS NAVD 88

Prepared in the Office of:

Location & Surveys
Division 1
1300 US HWY 64 West
Plymouth, NC 27962

2018 STANDARD SPECIFICATIONS

RIGHT OF WAY DATE:
05/05/2026

LETTING DATE:
10/20/2026

PROFESSIONAL LAND
SURVEYOR



DocuSigned by:
Linwood T. Downs III
8A59211D2432489...

Date:
03/25/2026

