

REVISIONS

18-MAR-2026 07:32  
Linwood T. Downs III  
Professional Land Surveyor L-5327  
C:\Users\Linwood\OneDrive\Documents\CONTROL SHEETS\150 SHEETS\R5810.LS.RW02.dgn

# RIGHT OF WAY CONTROL SHEET

PROJECT REFERENCE NO.  
R-5810

SHEET NO.  
RW02D

Location and Surveys

Location & Surveys  
Division 1  
1300 US HWY 64 West  
Plymouth, NC 27962

PROJECT SURVEYOR  

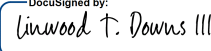

DOCUMENT NOT CONSIDERED FINAL  
UNLESS ALL SIGNATURES COMPLETED

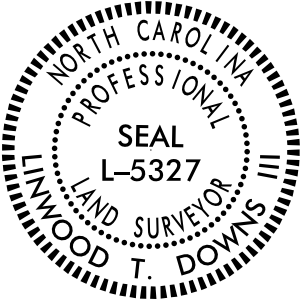
| L    |           |             |              |
|------|-----------|-------------|--------------|
| TYPE | STATION   | NORTH       | EAST         |
| POT  | 10+00.00  | 746698.7426 | 2575486.6387 |
| PC   | 23+05.33  | 748002.3653 | 2575553.3274 |
| PT   | 29+01.93  | 748670.2484 | 2575469.5176 |
| PC   | 33+15.27  | 748988.6243 | 2575370.7608 |
| PT   | 40+28.47  | 749693.0725 | 2575290.0576 |
| PC   | 51+71.08  | 750832.6681 | 2575372.9933 |
| PT   | 55+28.91  | 751190.1306 | 2575371.0564 |
| PC   | 70+33.34  | 752689.3201 | 2575245.6051 |
| PT   | 75+51.11  | 753193.1801 | 2575133.4406 |
| POT  | 106+74.94 | 756122.6666 | 2574048.8218 |

| Y1_EX |          |             |              |
|-------|----------|-------------|--------------|
| TYPE  | STATION  | NORTH       | EAST         |
| POT   | 10+00.00 | 752817.4733 | 2575230.5068 |
| PC    | 11+29.87 | 752838.9602 | 2575102.4265 |
| PT    | 13+99.75 | 752932.1209 | 2574850.8315 |
| POT   | 14+32.06 | 752948.8141 | 2574823.1741 |

| Y3   |          |             |              |
|------|----------|-------------|--------------|
| TYPE | STATION  | NORTH       | EAST         |
| POT  | 10+00.00 | 755771.0515 | 2574179.0045 |
| PC   | 10+49.53 | 755753.8532 | 2574132.5528 |
| PCC  | 11+45.38 | 755695.0438 | 2574058.9393 |
| PT   | 12+61.00 | 755592.6946 | 2574005.5372 |
| POT  | 13+31.38 | 755527.4549 | 2573979.1345 |

I, Linwood T. Downs, III, certify that the right of way and permanent easement monummentation for this project shown herein was completed under my direct and responsible charge from an actual survey made under my supervision; that all horizontal closures had a minimum ratio of precision of 1:10,000 (Class A). Field work was performed from February 4, 2025, and all coordinates are based on NAD83/2011; That this survey was performed to meet the requirements of 21NCAC 56.1600 as applicable.

This 11th day of March, 2026.  
  
Professional Land Surveyor L-5327



## NOTES:

- IF FURTHER INFORMATION REGARDING PROJECT CONTROL IS NEEDED PLEASE CONTACT THE LOCATION AND SURVEYS UNIT.
- PROJECT CONTROL WAS ESTABLISHED USING GNSS, THE GLOBAL NAVIGATION SATELLITE SYSTEM.
- RIGHT OF WAY MONUMENTATION ESTABLISHED 02/04/2025.