

PROJECT REFERENCE NO.
R-5810

SHEET NO.
RW05

Location and Surveys

Location & Surveys
Division 1
1300 US HWY 64 West
Plymouth, NC 27962

PROJECT SURVEYOR

Seal of Linwood T. Downs III, Professional Land Surveyor, L-5327, State of North Carolina



DOCUMENT NOT CONSIDERED FINAL
UNLESS ALL SIGNATURES COMPLETED

I, Linwood T. Downs, III, P.L.S., certify that the right of way and permanent easement monumentation for this project shown herein was completed under my direct and responsible charge from an actual survey made under my supervision; that all horizontal closures had a minimum ratio of precision of 1:10,000 (Class A). Field work was performed February 4, 2025 and all coordinates are based on NAD83/2011; That this survey was performed to meet the requirements of 21NCAC 56.1600 as applicable.

This 11th day of March, 2026.

Signature of Linwood T. Downs III

Professional Land Surveyor L-5327

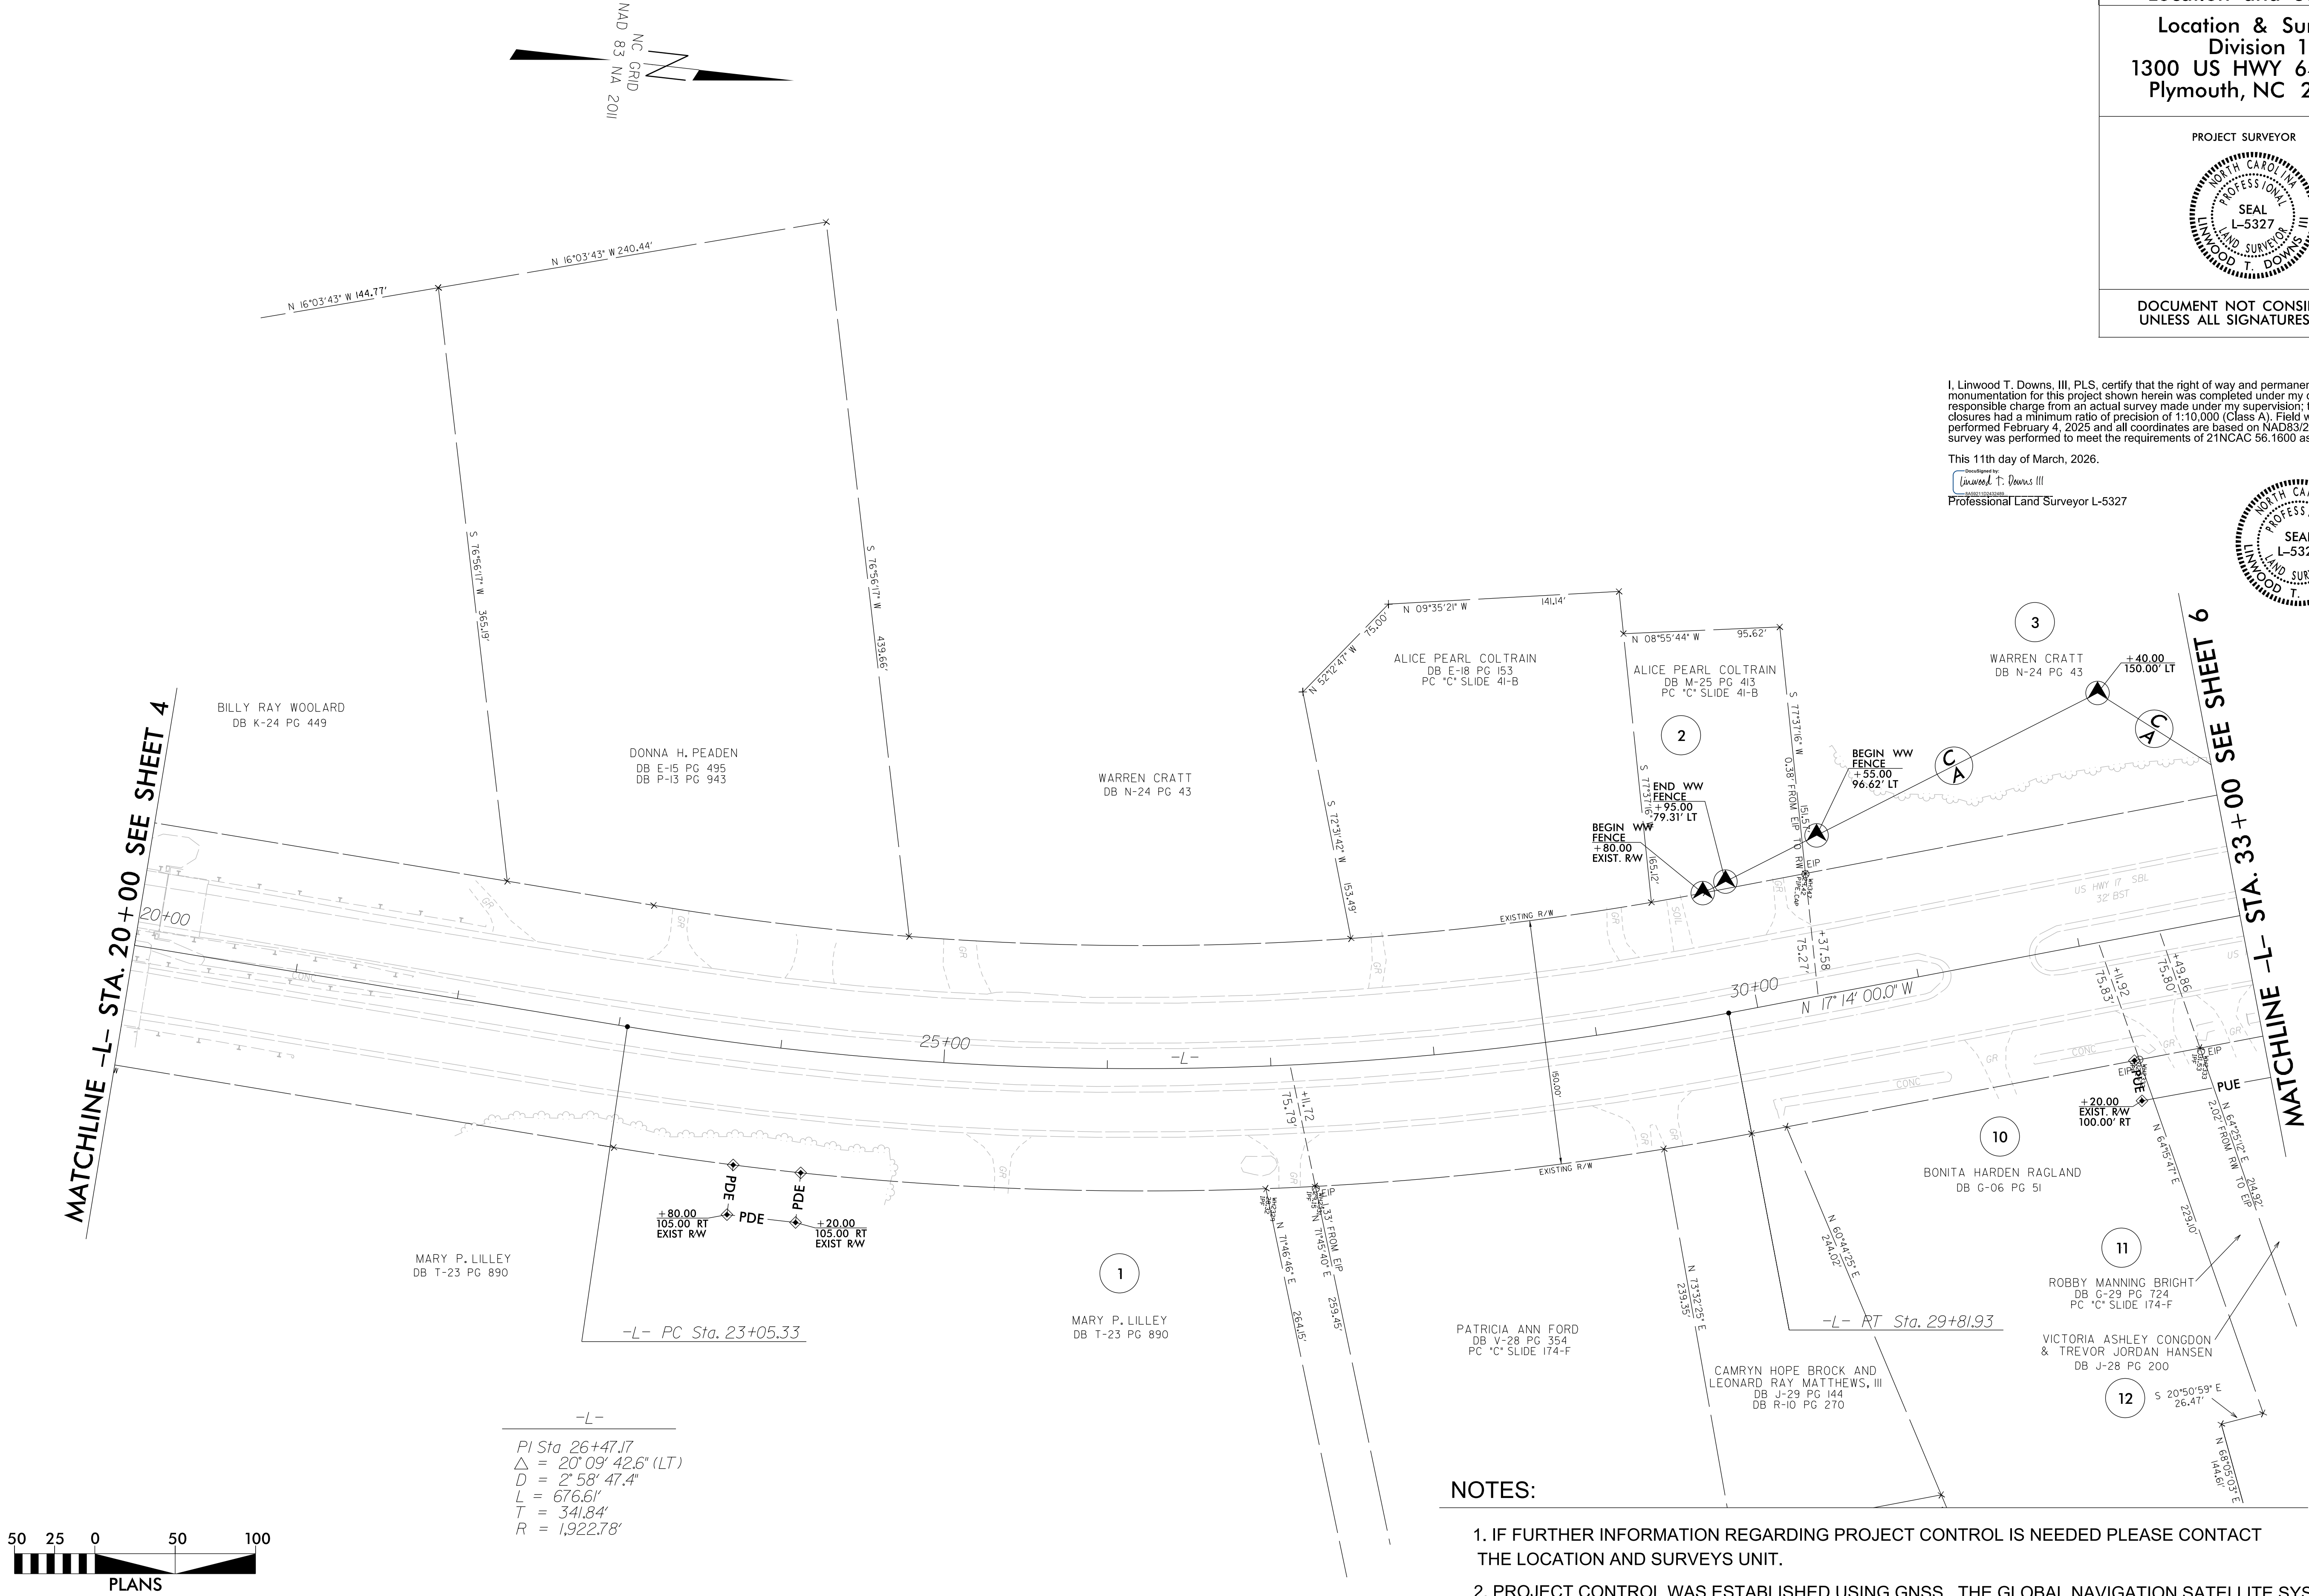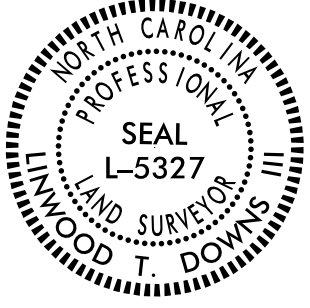

NOTES:

1. IF FURTHER INFORMATION REGARDING PROJECT CONTROL IS NEEDED PLEASE CONTACT THE LOCATION AND SURVEYS UNIT.
2. PROJECT CONTROL WAS ESTABLISHED USING GNSS, THE GLOBAL NAVIGATION SATELLITE SYSTEM.
3. RIGHT OF WAY MONUMENTATION ESTABLISHED 02/04/2025.