

PROJECT REFERENCE NO.
R-5810

SHEET NO.
RW11

Location and Surveys

Location & Surveys
Division 1
1300 US HWY 64 West
Plymouth, NC 27962

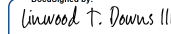
PROJECT SURVEYOR

PROFESSIONAL
SEAL
L-5327
LAND SURVEYOR
LINWOOD T. DOWNS III

DOCUMENT NOT CONSIDERED FINAL
UNLESS ALL SIGNATURES COMPLETED

I, Linwood T. Downs, III, PLS, certify that the right of way and permanent easement monumentation for this project shown herein was completed under my direct and responsible charge from an actual survey made under my supervision; that all horizontal closures had a minimum ratio of precision of 1:10,000 (Class A). Field work was performed February 4, 2025, and all coordinates are based on NAD83/2011; That this survey was performed to meet the requirements of 21NCAC 56.1600 as applicable.

This 11th day of March, 2026.

Linwood T. Downs III

Professional Land Surveyor L-5327



REVISIONS



MATCHLINE -L- STA. 96 + 00 SEE SHEET 10

KENNETH R. GURGANUS
& RENE E. GURGANUS
DB 0-16 PG 496

CARL BAXTER TAYLOR
DB Y-21 PG 795
DB P-13 PG 546

8

GLENN ARSCOTT &
DIANNE ARSCOTT
DB Z-28 PG 282

NAD 83
NA 2011
CRD

-Y3- POT Sta. 13+31.38

END CONSTRUCTION
-Y3- Sta. 12+88.08
-Y3- PT Sta. 12+61.00

NELLIE H. KREIGER
DB D-16 PG 699

PI Sta 10+99.15
 $\Delta = 36^{\circ} 36' 32.1''$ (LT)
 $D = 38^{\circ} 11' 49.0''$
 $L = 95.84'$
 $T = 49.62'$
 $R = 150.00'$

PI Sta 12+03.37
 $\Delta = 11^{\circ} 02' 27.9''$ (LT)
 $D = 9^{\circ} 32' 57.5''$
 $L = 115.62'$
 $T = 57.99'$
 $R = 600.00'$

-Y3- PCC Sta. 11+45.38

DORIS STATON WEST
DB Z-15 PG 168

-Y3- PC Sta. 10+49.53

-Y3- POT Sta. 10+00.00
-L- POT Sta. 103+00.00

END WW
FENCE
+10.00
EXIST. R/W

7
ANN E. WILLIAMS,
RITCHIE R. WILLIAMS &
BEVERLY SUE WILLIAMS
DB B-20 PG 601

CAROLINA TELEPHONE
DB 0-13 PG 598

BEGIN WW
FENCE
EXIST. R/W
MARKER

ANN E. WILLIAMS,
RITCHIE R. WILLIAMS &
BEVERLY SUE WILLIAMS
DB B-20 PG 601

END TIP PROJECT R-5810
-L- POT Sta. 106 + 27.47

NOTES:

- IF FURTHER INFORMATION REGARDING PROJECT CONTROL IS NEEDED PLEASE CONTACT THE LOCATION AND SURVEYS UNIT.
- PROJECT CONTROL WAS ESTABLISHED USING GNSS, THE GLOBAL NAVIGATION SATELLITE SYSTEM.
- RIGHT OF WAY MONUMENTATION ESTABLISHED 02/04/2025.