



PROJECT REFERENCE NO.	SHEET NO.
R-5810	PMP-2
DESIGNED BY: David T. Seals	
APPROVED: _____	
DATE: 8/4/2026	
SEAL	
Professional Engineer Seal: David T. Seals, License No. 044558, State of North Carolina	
DOCUMENT NOT CONSIDERED FINAL UNLESS ALL SIGNATURES COMPLETED	

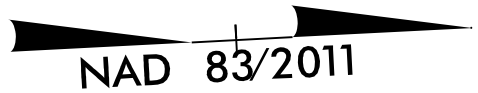

SEE SHEET PMP-2A FOR
PAVEMENT MARKING DETAILS
AT -L- AND MILL RUN RD

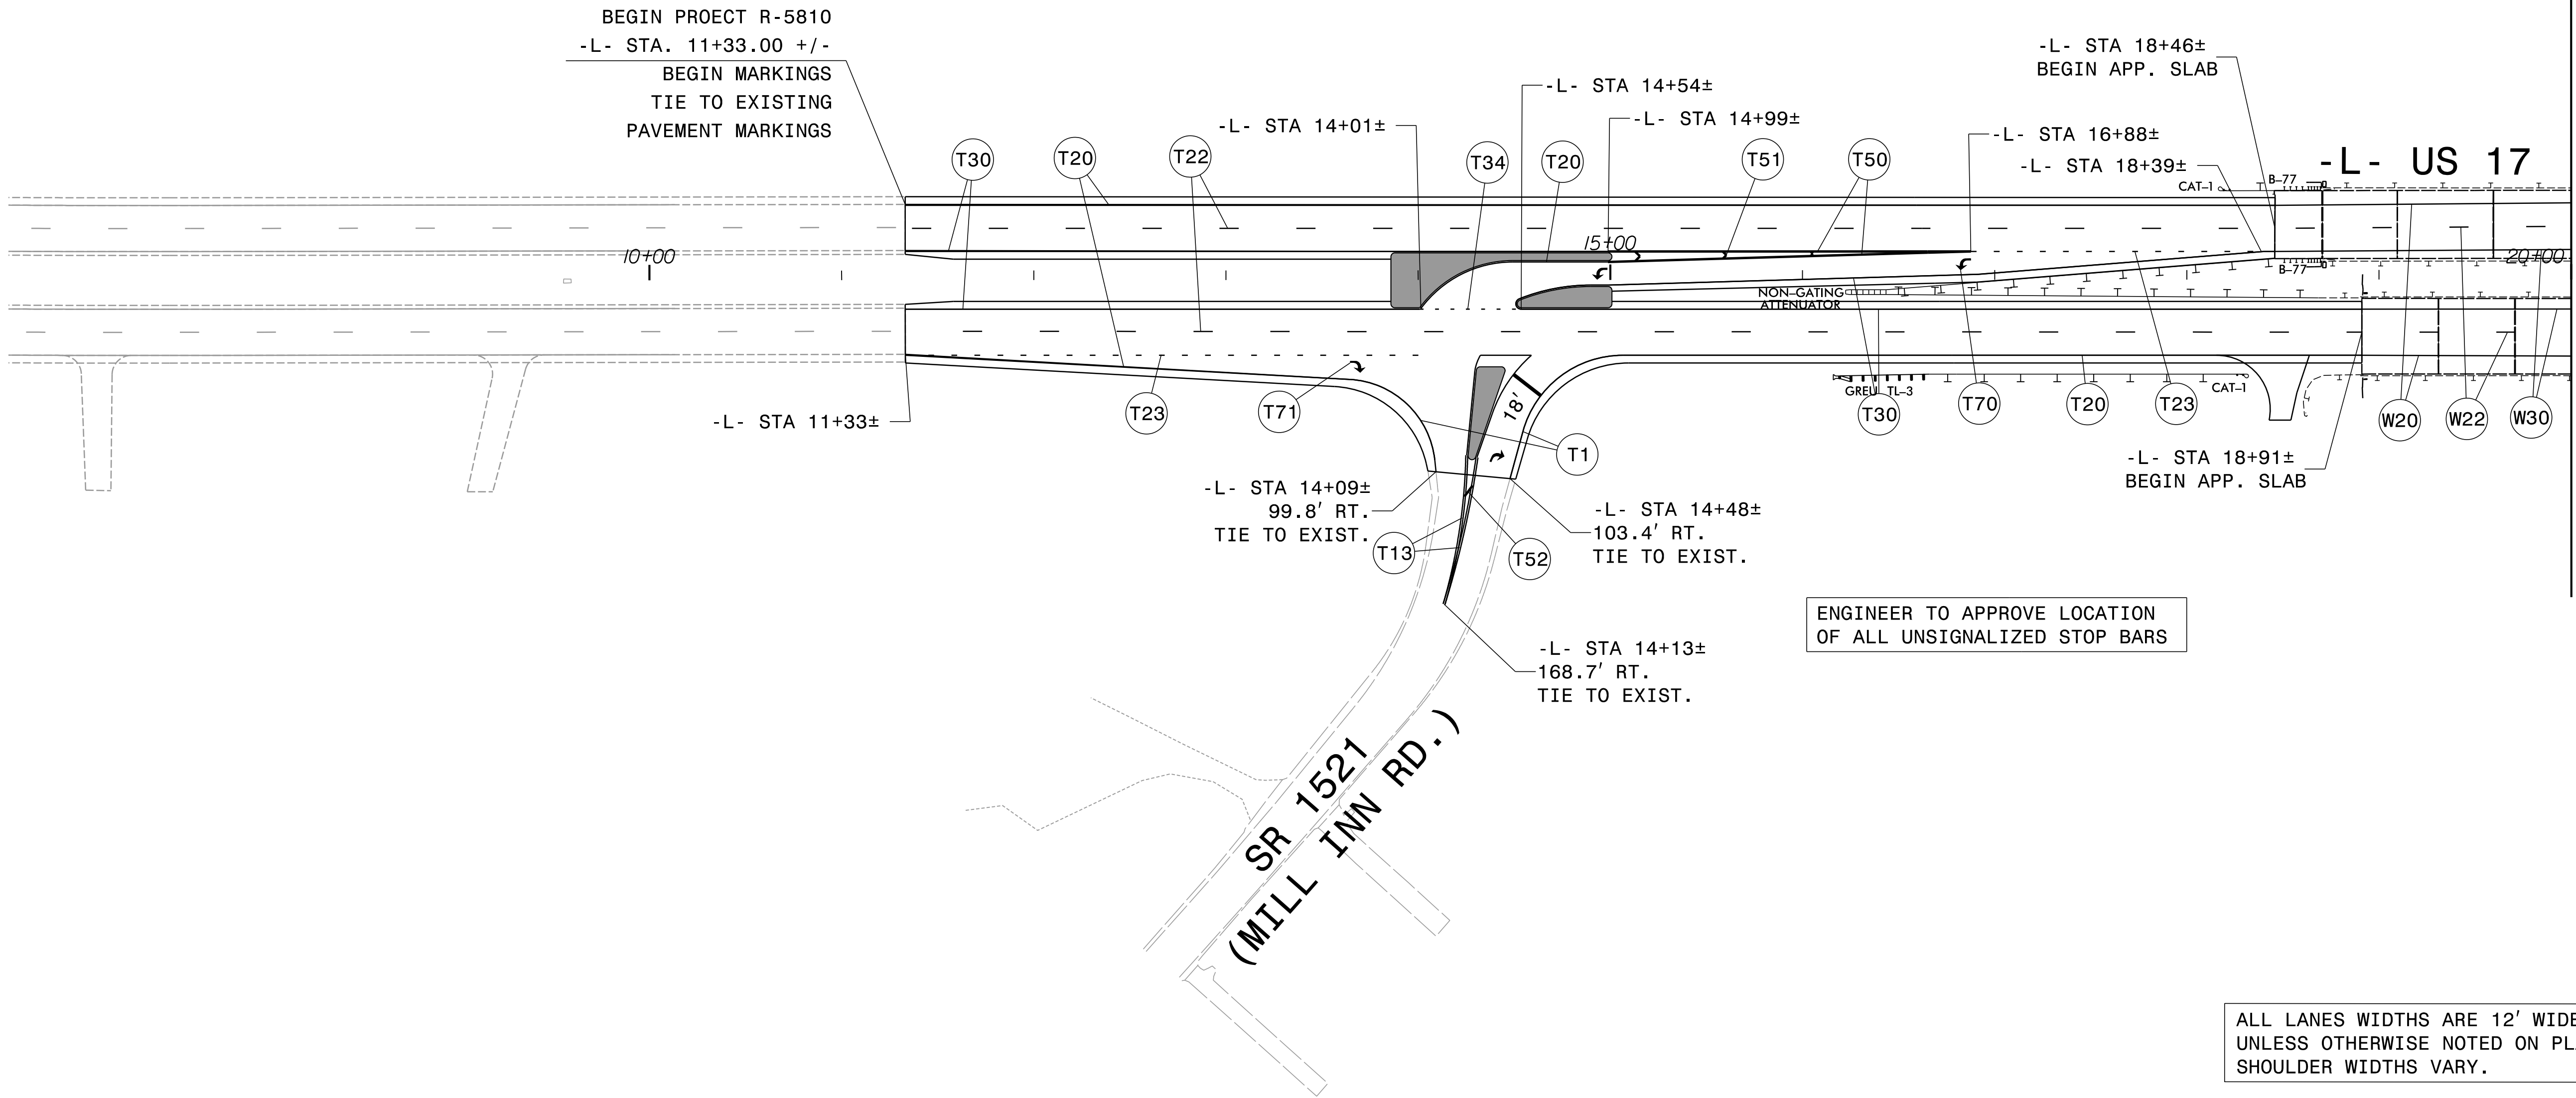

MATCHLINE -L- STA. 20+00 SEE PMP-3

ALL LANES WIDTHS ARE 12' WIDE
UNLESS OTHERWISE NOTED ON PLANS.
SHOULDER WIDTHS VARY.

PAVEMENT MARKING DETAIL

P: (919) 878-9560
8601 Six Forks Road, Forum 1, Suite 700
Raleigh, North Carolina 27615-3960
NC License No. F-0112

Engineers | Construction Managers | Planners | Scientists
www.rkk.com

Responsive People | Creative Solutions