


PROJECT REFERENCE NO.	SHEET NO.
R-5810	PMP-2A
APPROVED: <i>David J. Seals</i>	
DATE: 8/4/2026	
SEAL	
	
DOCUMENT NOT CONSIDERED FINAL UNLESS ALL SIGNATURES COMPLETED	

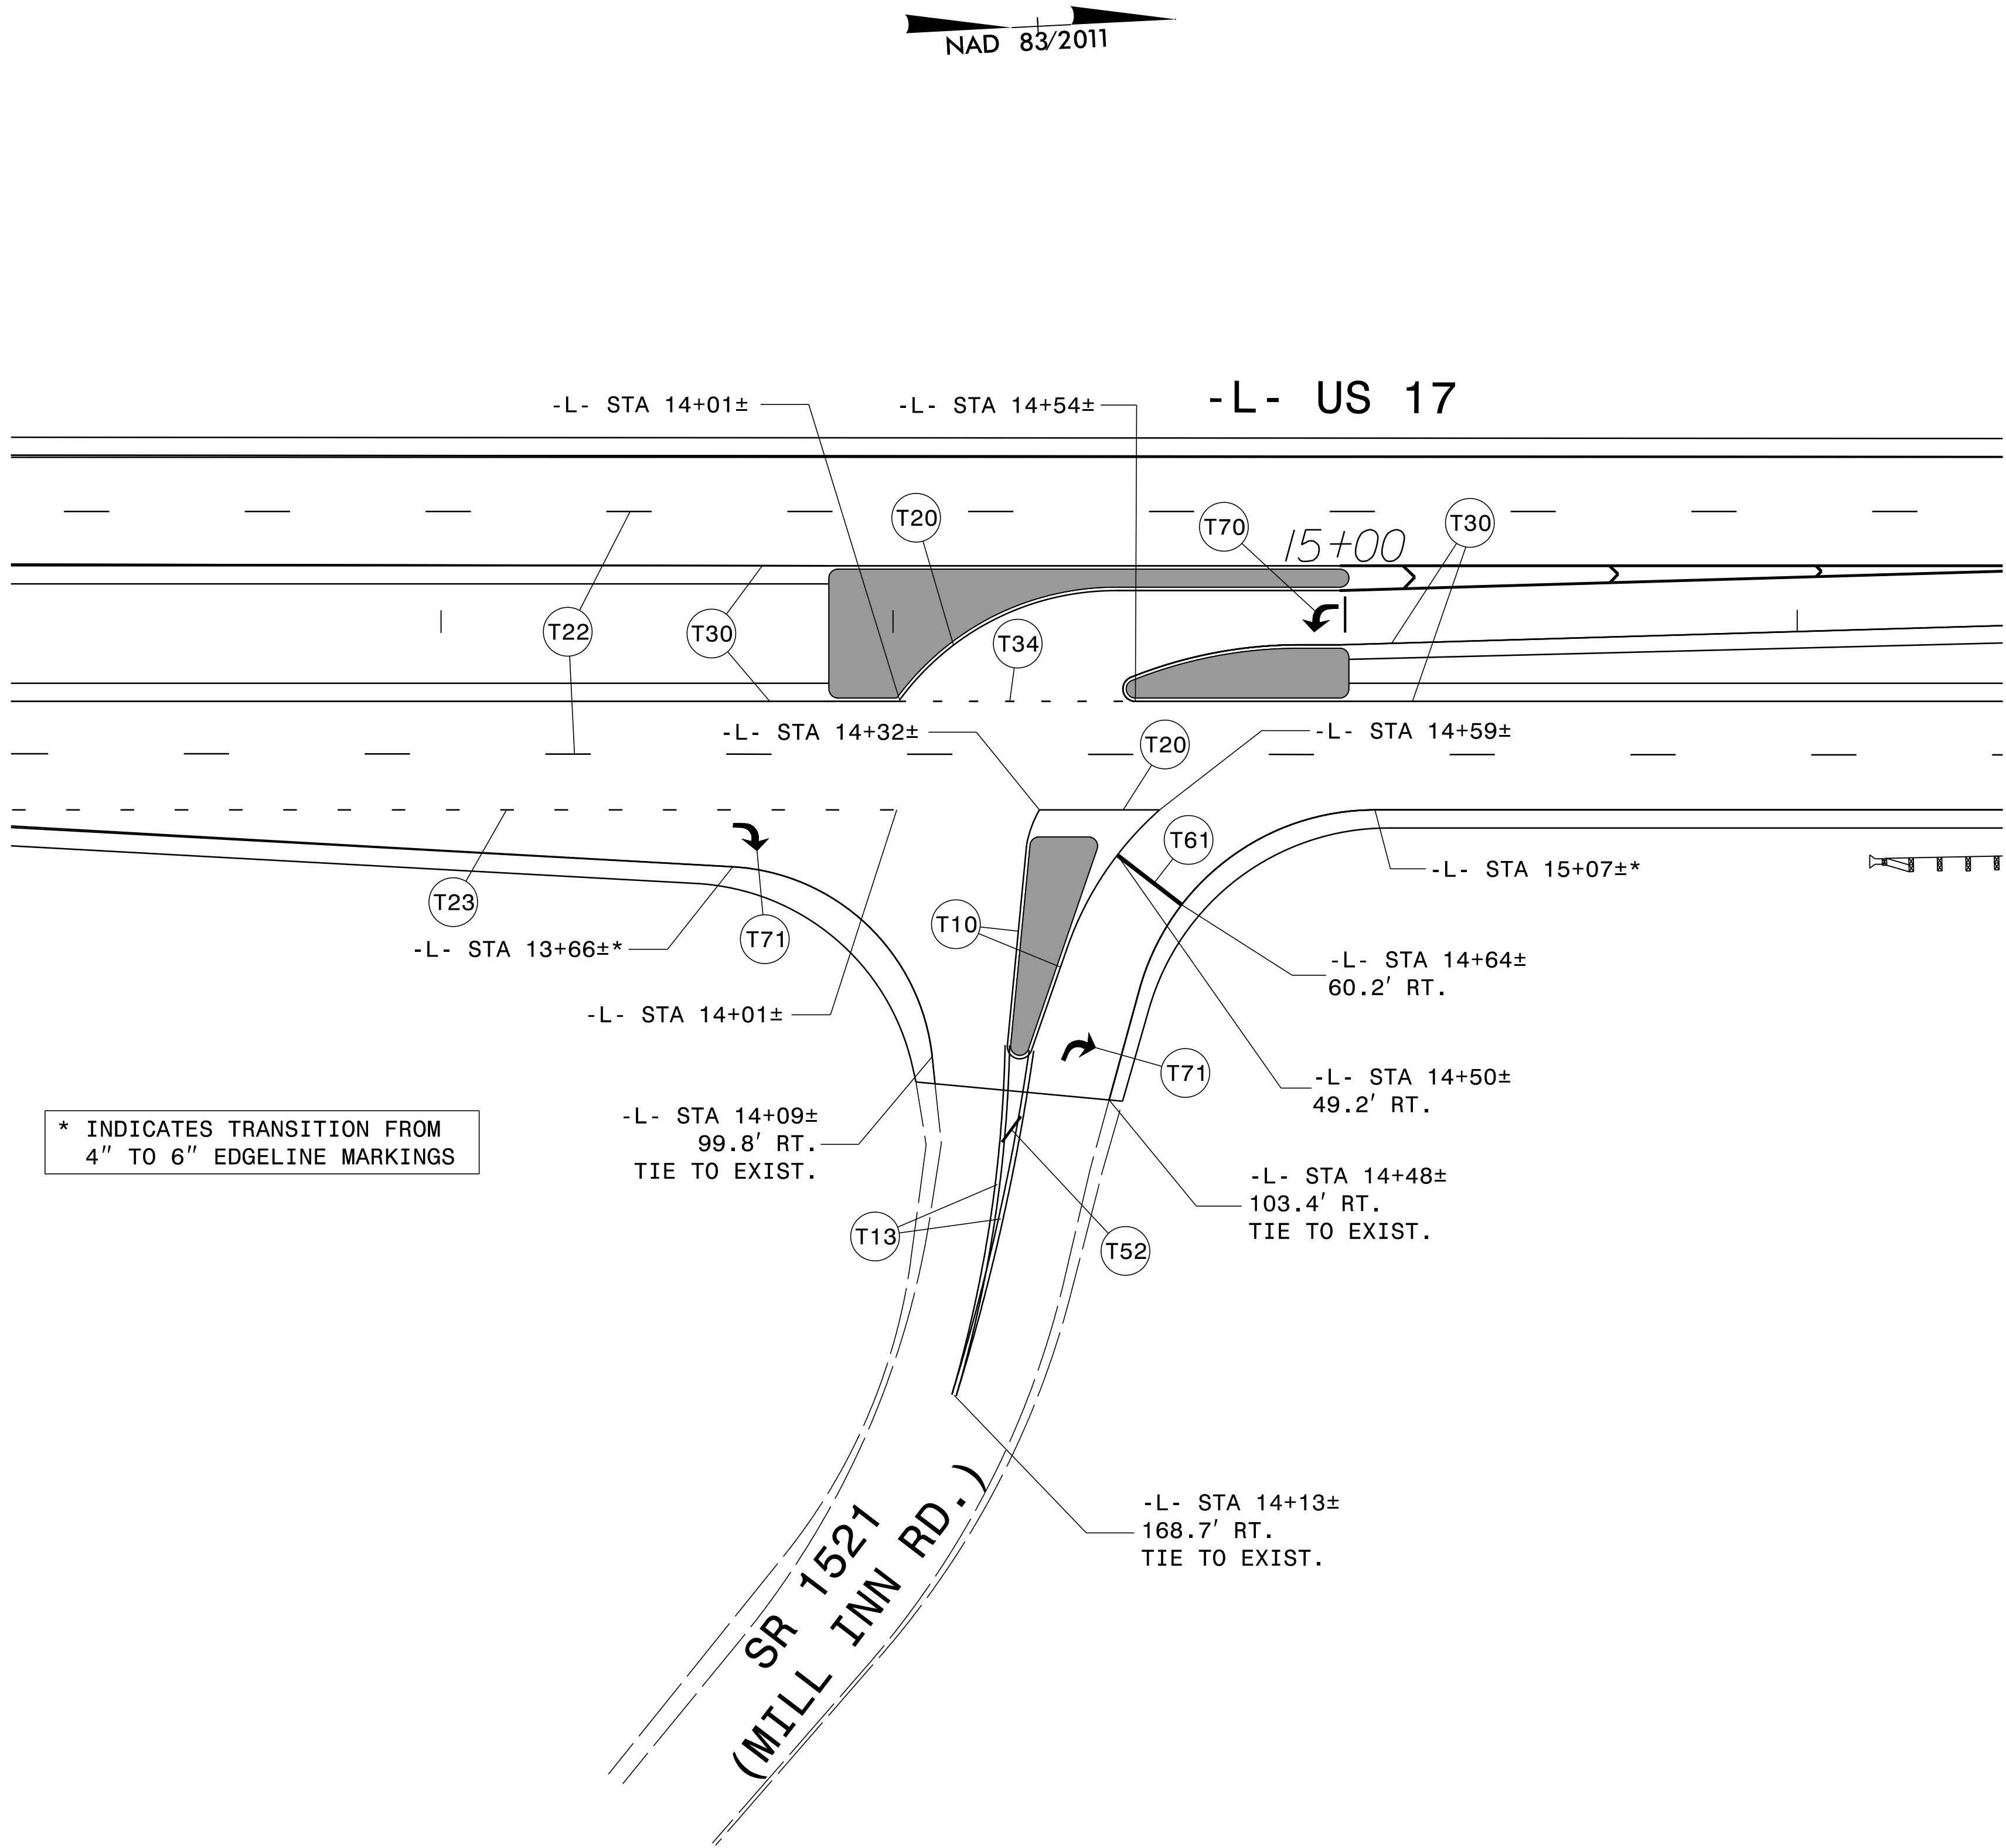

PAVEMENT MARKING DETAIL