

|                                                                                     |           |
|-------------------------------------------------------------------------------------|-----------|
| PROJECT REFERENCE NO.                                                               | SHEET NO. |
| R - 5810                                                                            | PMP - 4   |
| Desigined by:<br><i>Daniel J. Sears</i>                                             |           |
| 009130P2825741E                                                                     |           |
| APPROVED:                                                                           |           |
| DATE: 8/4/2026                                                                      |           |
| SEAL                                                                                |           |
|  |           |
| <b>DO NOT CONSIDERED FINAL<br/>UNLESS ALL SIGNATURES COMPLETED</b>                  |           |


|        |       |
|--------|-------|
| R-5810 | PMP-4 |
|--------|-------|

DocuSigned by:  
David J. Sears  
APPROVED: 009103F24E5741E...

DATE: 8/4/2026

A circular professional engineer seal for the State of North Carolina. The outer ring contains the text "NORTH CAROLINA" at the top and "DAVID T. SEARS" at the bottom. Inside this ring, the word "PROFESSIONAL" is at the top and "ENGINEER" is at the bottom. In the center of the seal, the word "SEAL" is positioned above the license number "044558". The entire seal is composed of a series of small dots forming concentric circles.

**DOCUMENT NOT CONSIDERED FINAL  
UNLESS ALL SIGNATURES COMPLETED**

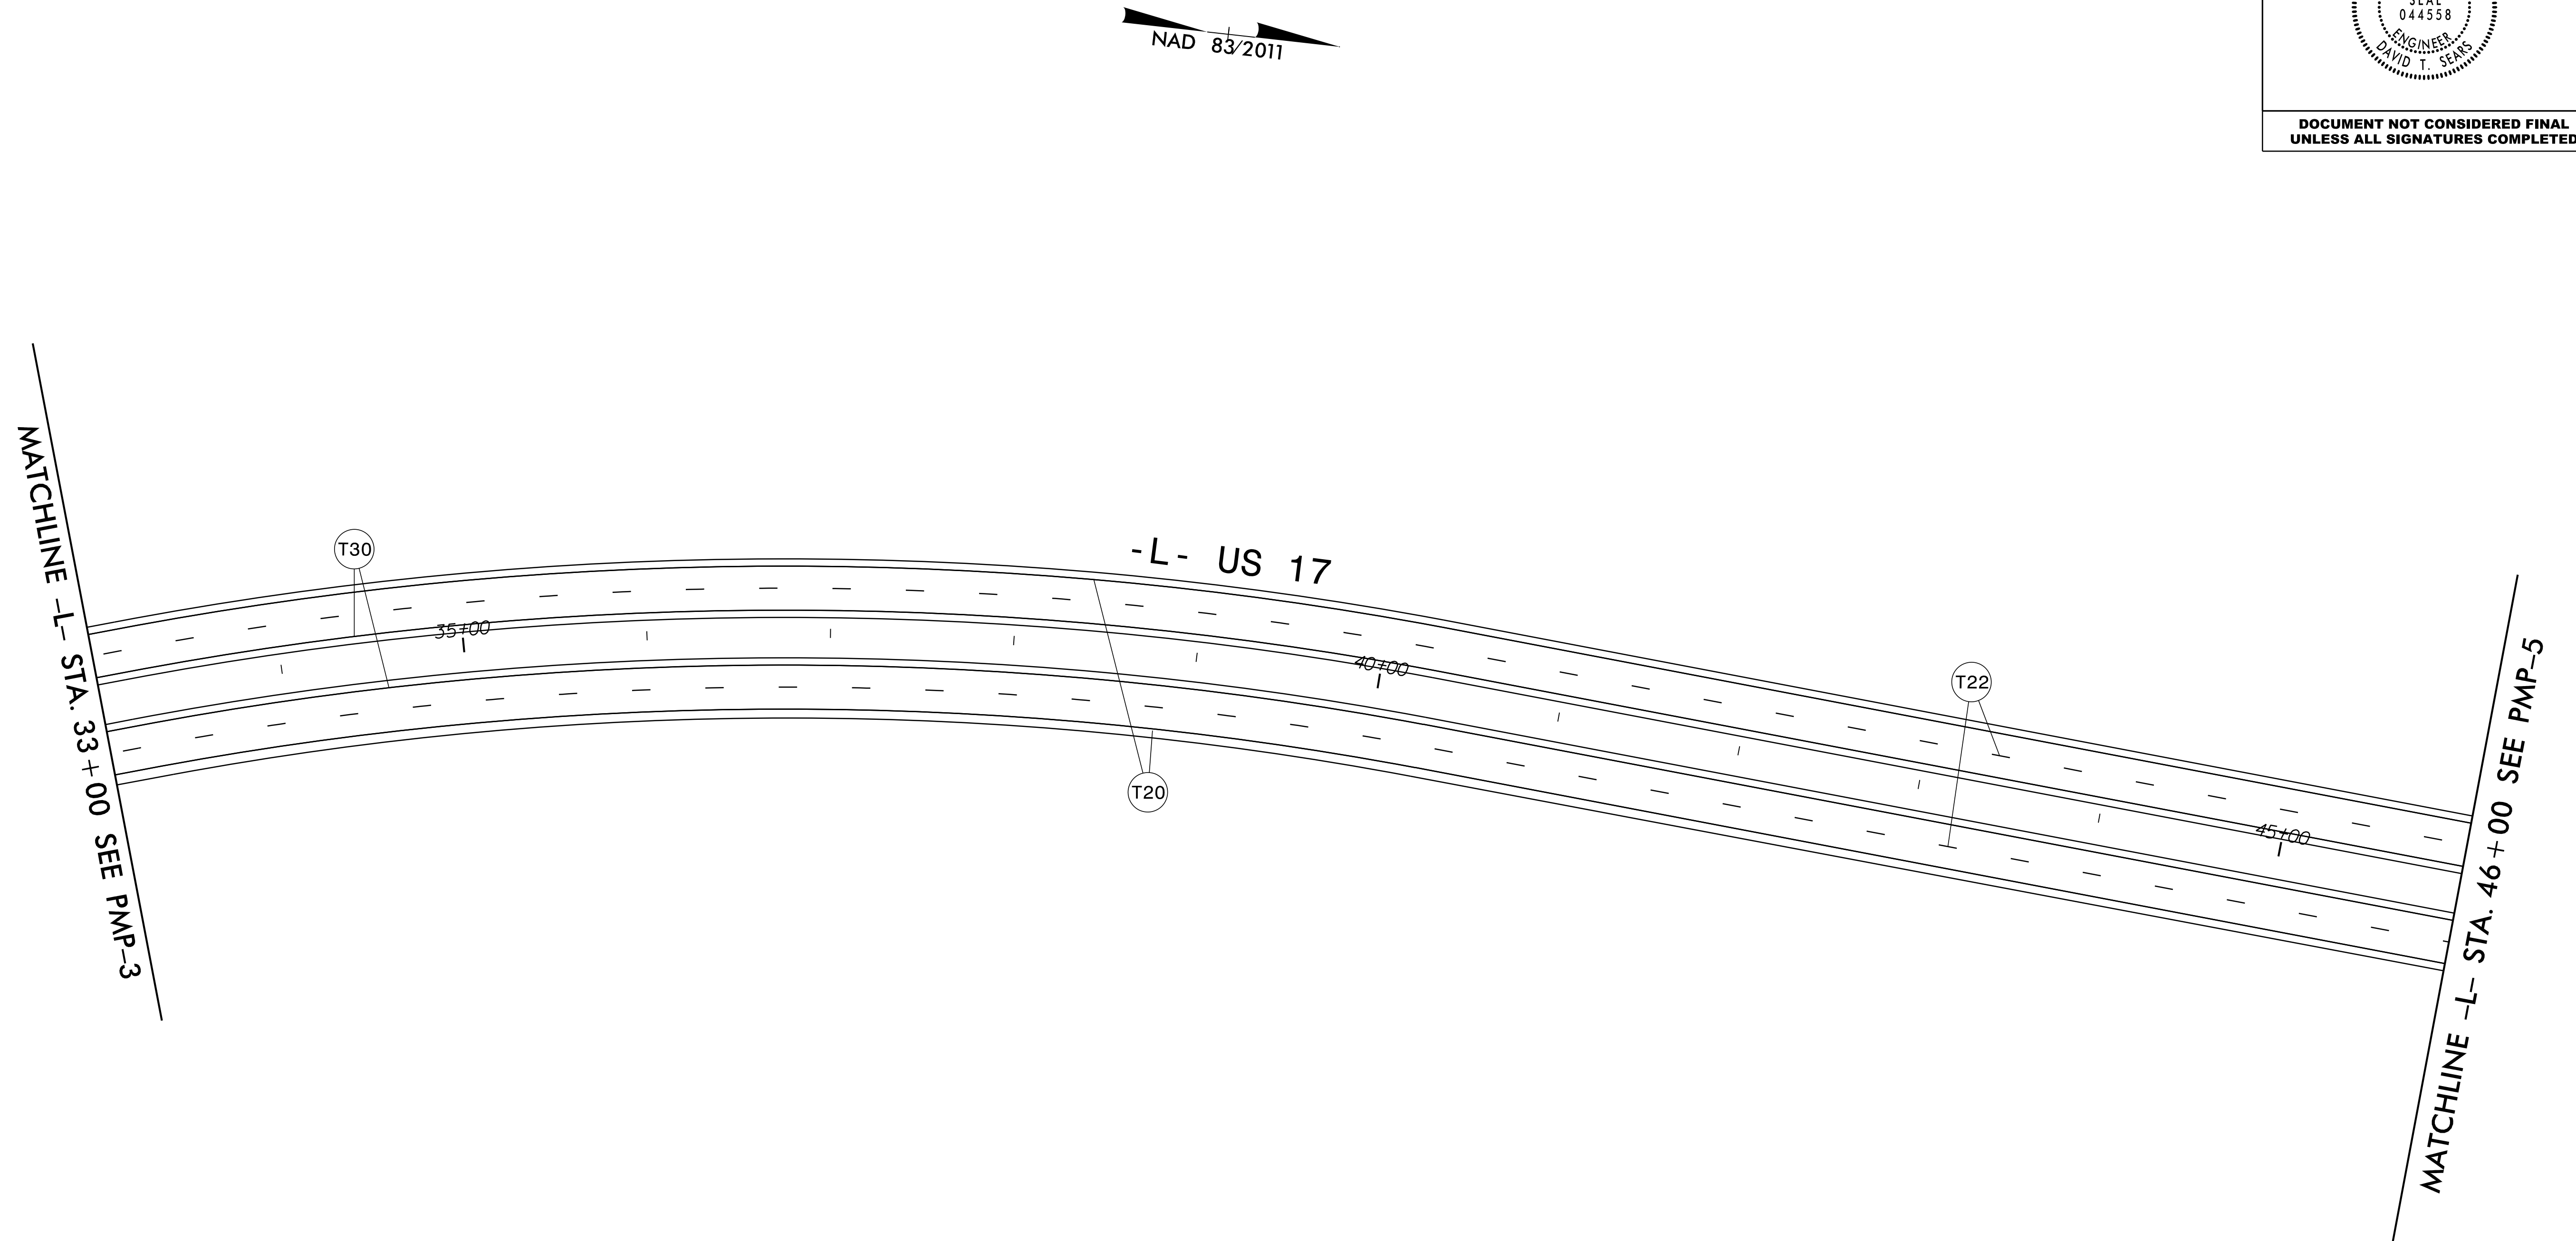

ALL LANES WIDTHS ARE 12' WIDE  
UNLESS OTHERWISE NOTED ON PLANS.  
SHOULDER WIDTHS VARY.

PAVEMENT MARKING DETAIL