

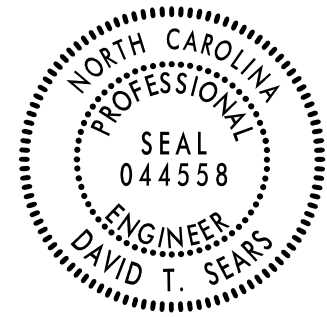


PROJECT REFERENCE NO.	SHEET NO.
R-5810	PMP-5
APPROVED: <i>David T. Seans</i>	
DATE: 8/4/2026	
SEAL	
	
DOCUMENT NOT CONSIDERED FINAL UNLESS ALL SIGNATURES COMPLETED	

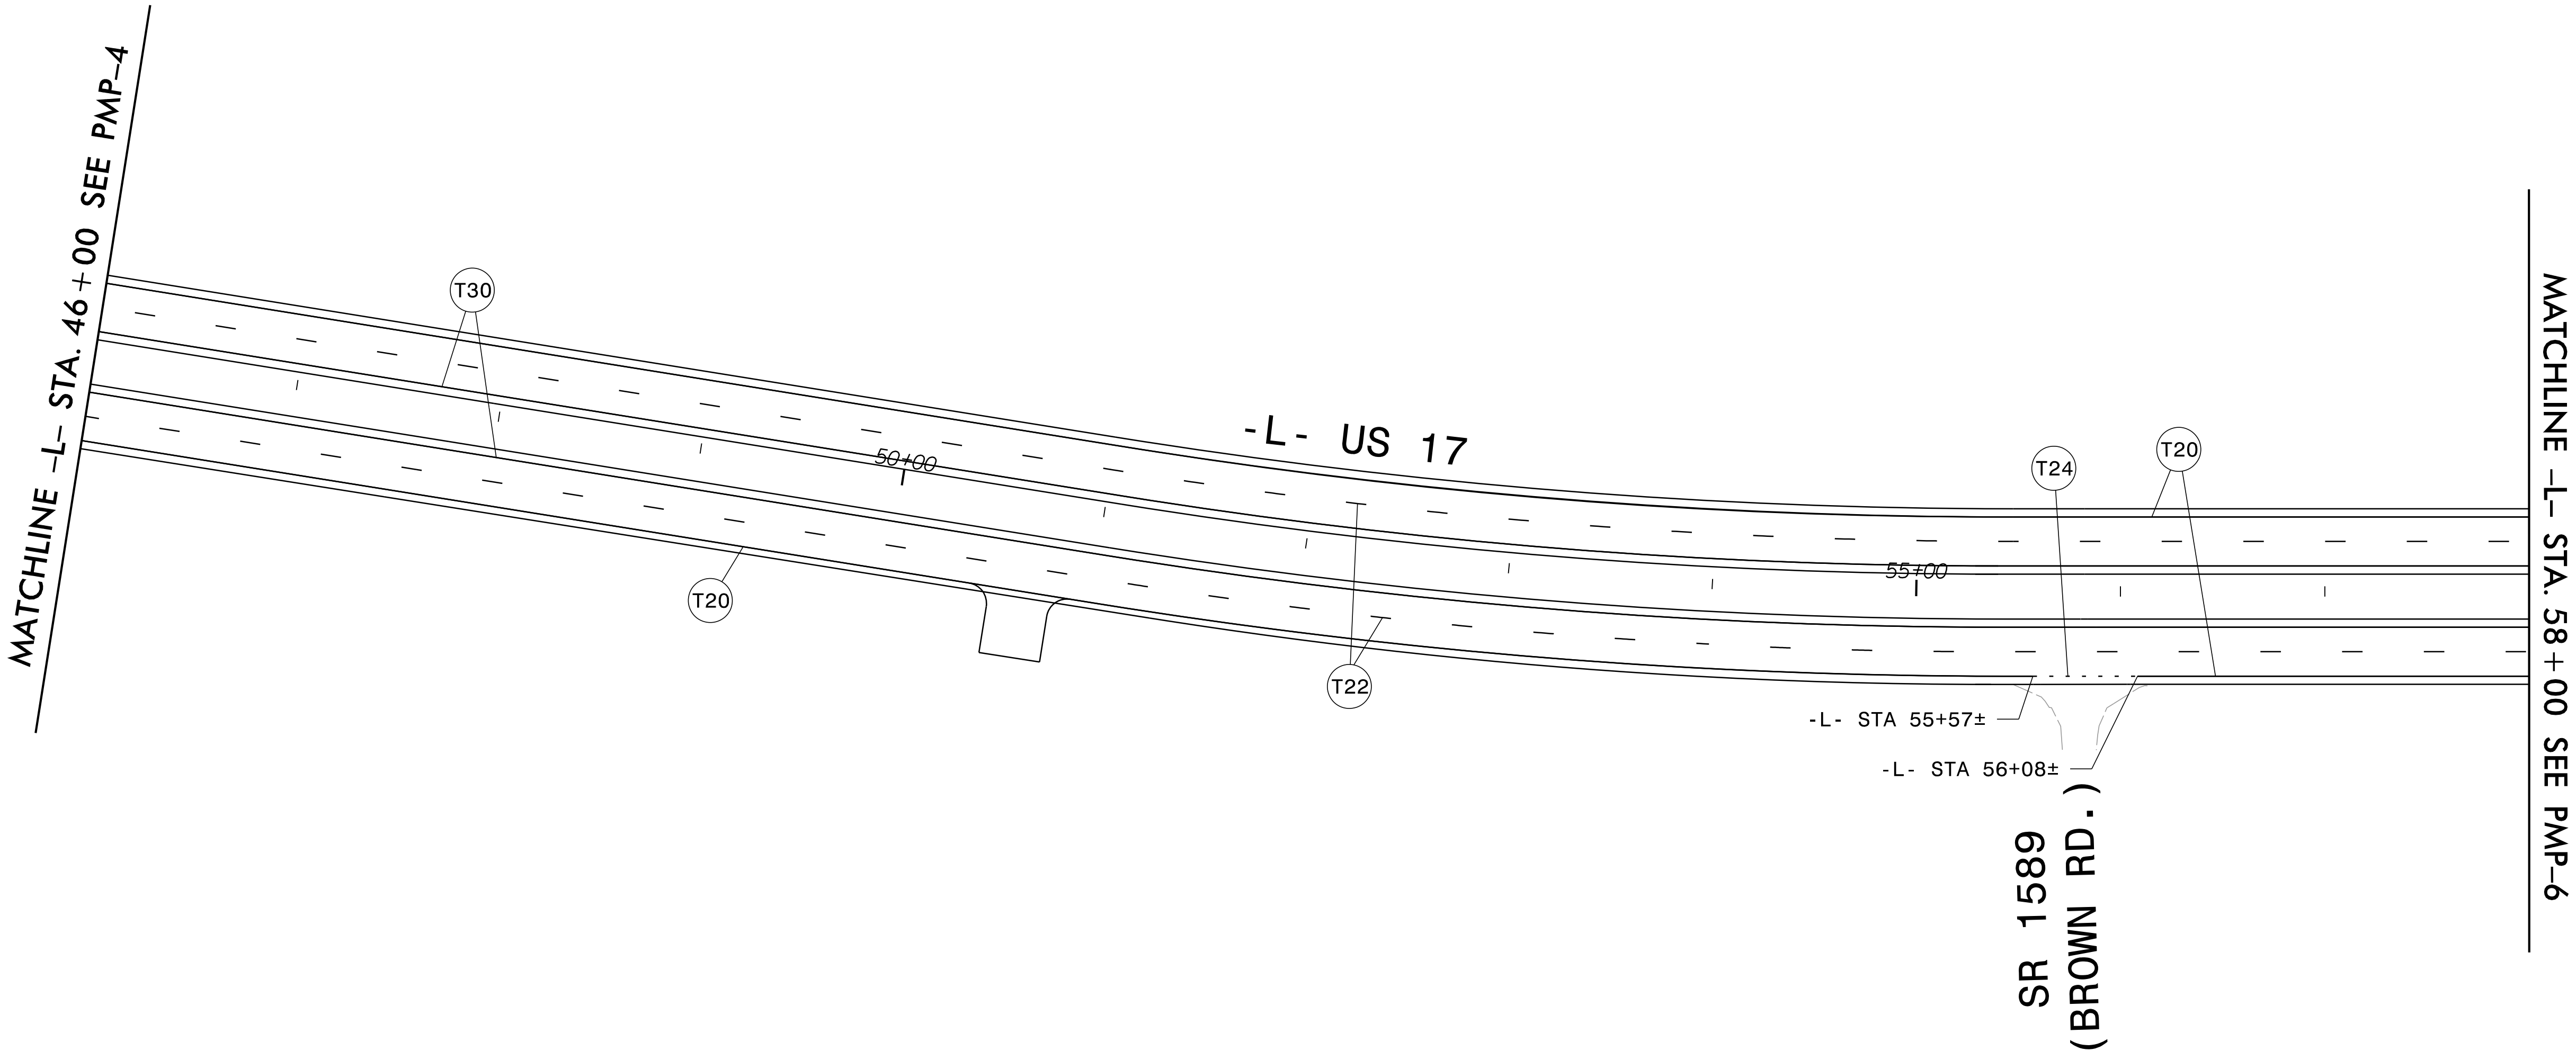

ALL LANES WIDTHS ARE 12' WIDE
UNLESS OTHERWISE NOTED ON PLANS.
SHOULDER WIDTHS VARY.

PAVEMENT MARKING DETAIL

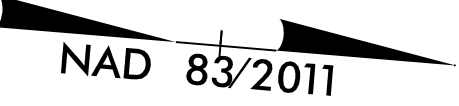

P: (919) 878-9560
8601 Six Forks Road, Forum 1, Suite 700
Raleigh, North Carolina 27615-3960
NC License No. F-0112

Engineers | Construction Managers | Planners | Scientists
www.rkk.com

Responsive People | Creative Solutions

7/24/2026
R-5810-PMP-PSH05.dgn
10:00:05 AM