
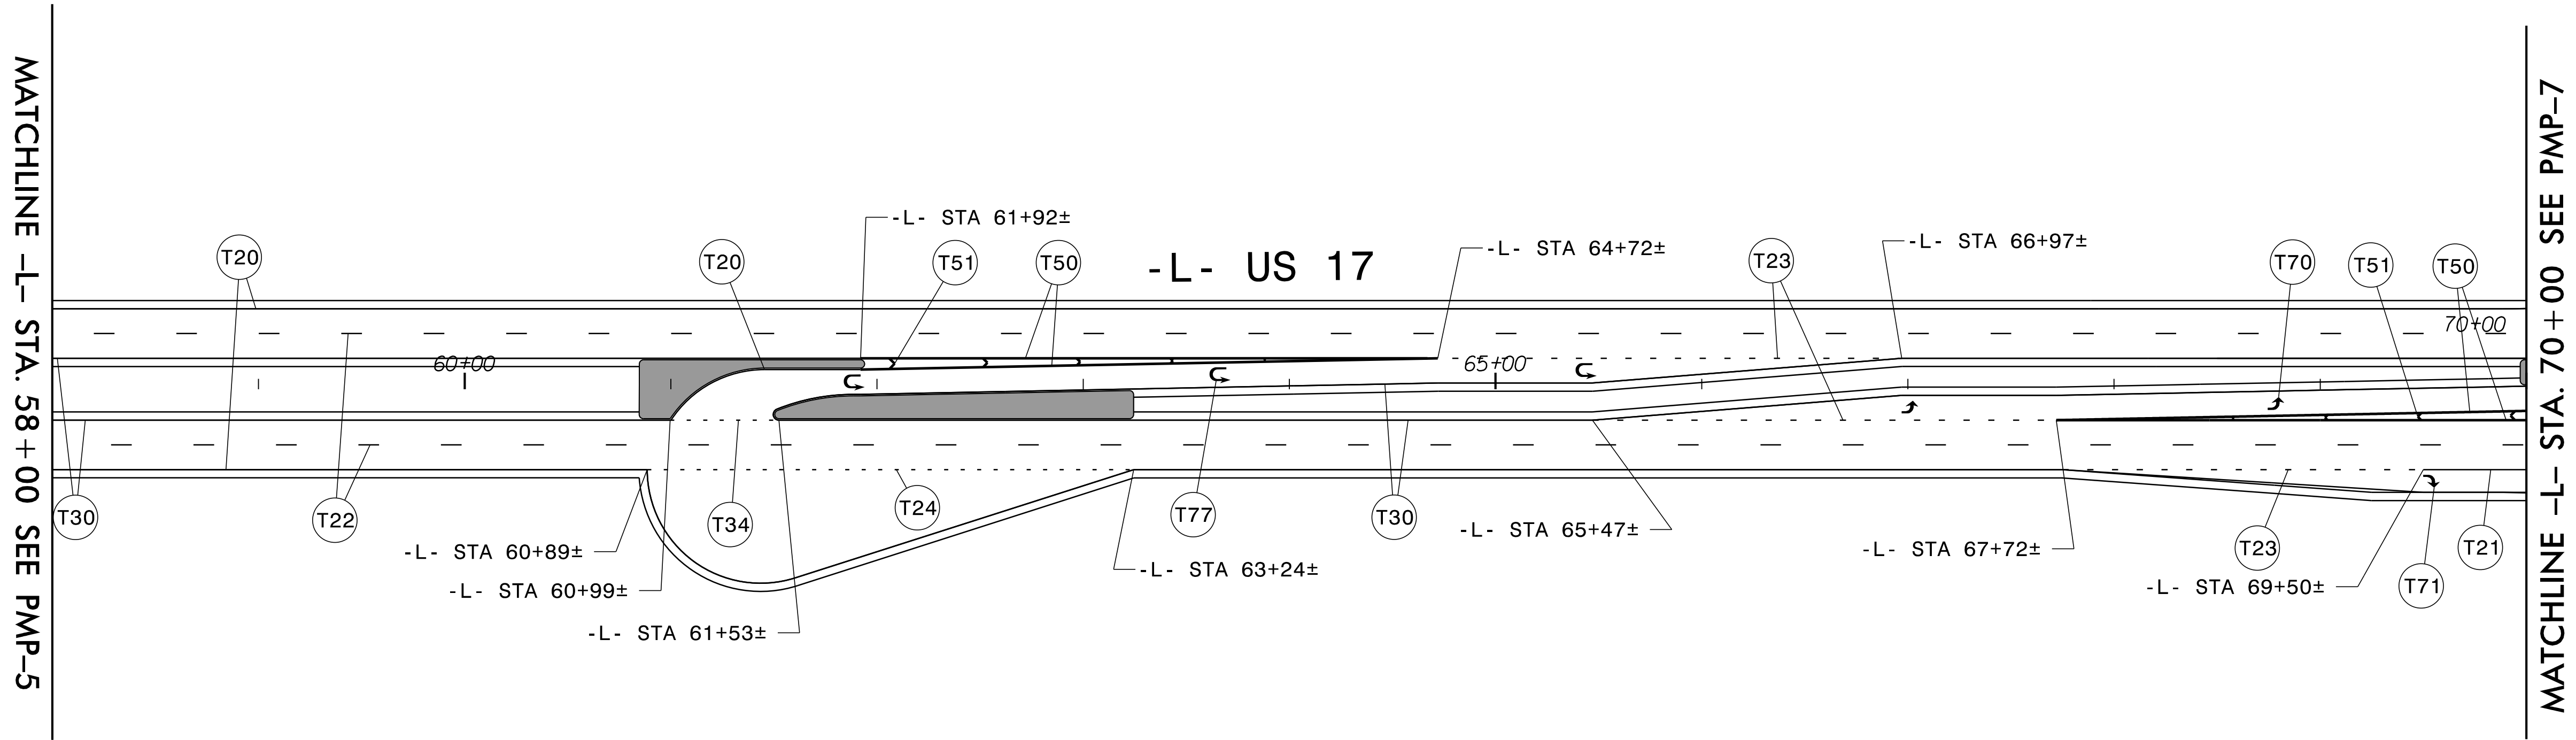


PROJECT REFERENCE NO.	SHEET NO.
R-5810	PMP-6
APPROVED: David T. Seaks	
DATE: 8/4/2026	
SEAL	
Professional Engineer Seal: David T. Seaks, License No. 044558, State of North Carolina	
DOCUMENT NOT CONSIDERED FINAL UNLESS ALL SIGNATURES COMPLETED	

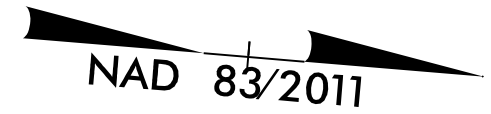

ALL LANES WIDTHS ARE 12' WIDE
UNLESS OTHERWISE NOTED ON PLANS.
SHOULDER WIDTHS VARY.

PAVEMENT MARKING DETAIL

P: (919) 878-9560
8601 Six Forks Road, Forum 1, Suite 700
Raleigh, North Carolina 27615-3960
NC License No. F-0112

Engineers | Construction Managers | Planners | Scientists
www.rkk.com

Responsive People | Creative Solutions

R:\5810\605\MP_PSH\06.dgn
7/24/2026 10:56 AM
D:\Users\jseaks\Documents\Projects\5810\605\MP_PSH\06.dgn