


PROJECT REFERENCE NO.	SHEET NO.
R-5810	PMP-7
Designed by: David T. Seals	
APPROVED: [Signature]	
DATE: 8/4/2026	
SEAL	
DOCUMENT NOT CONSIDERED FINAL UNLESS ALL SIGNATURES COMPLETED	

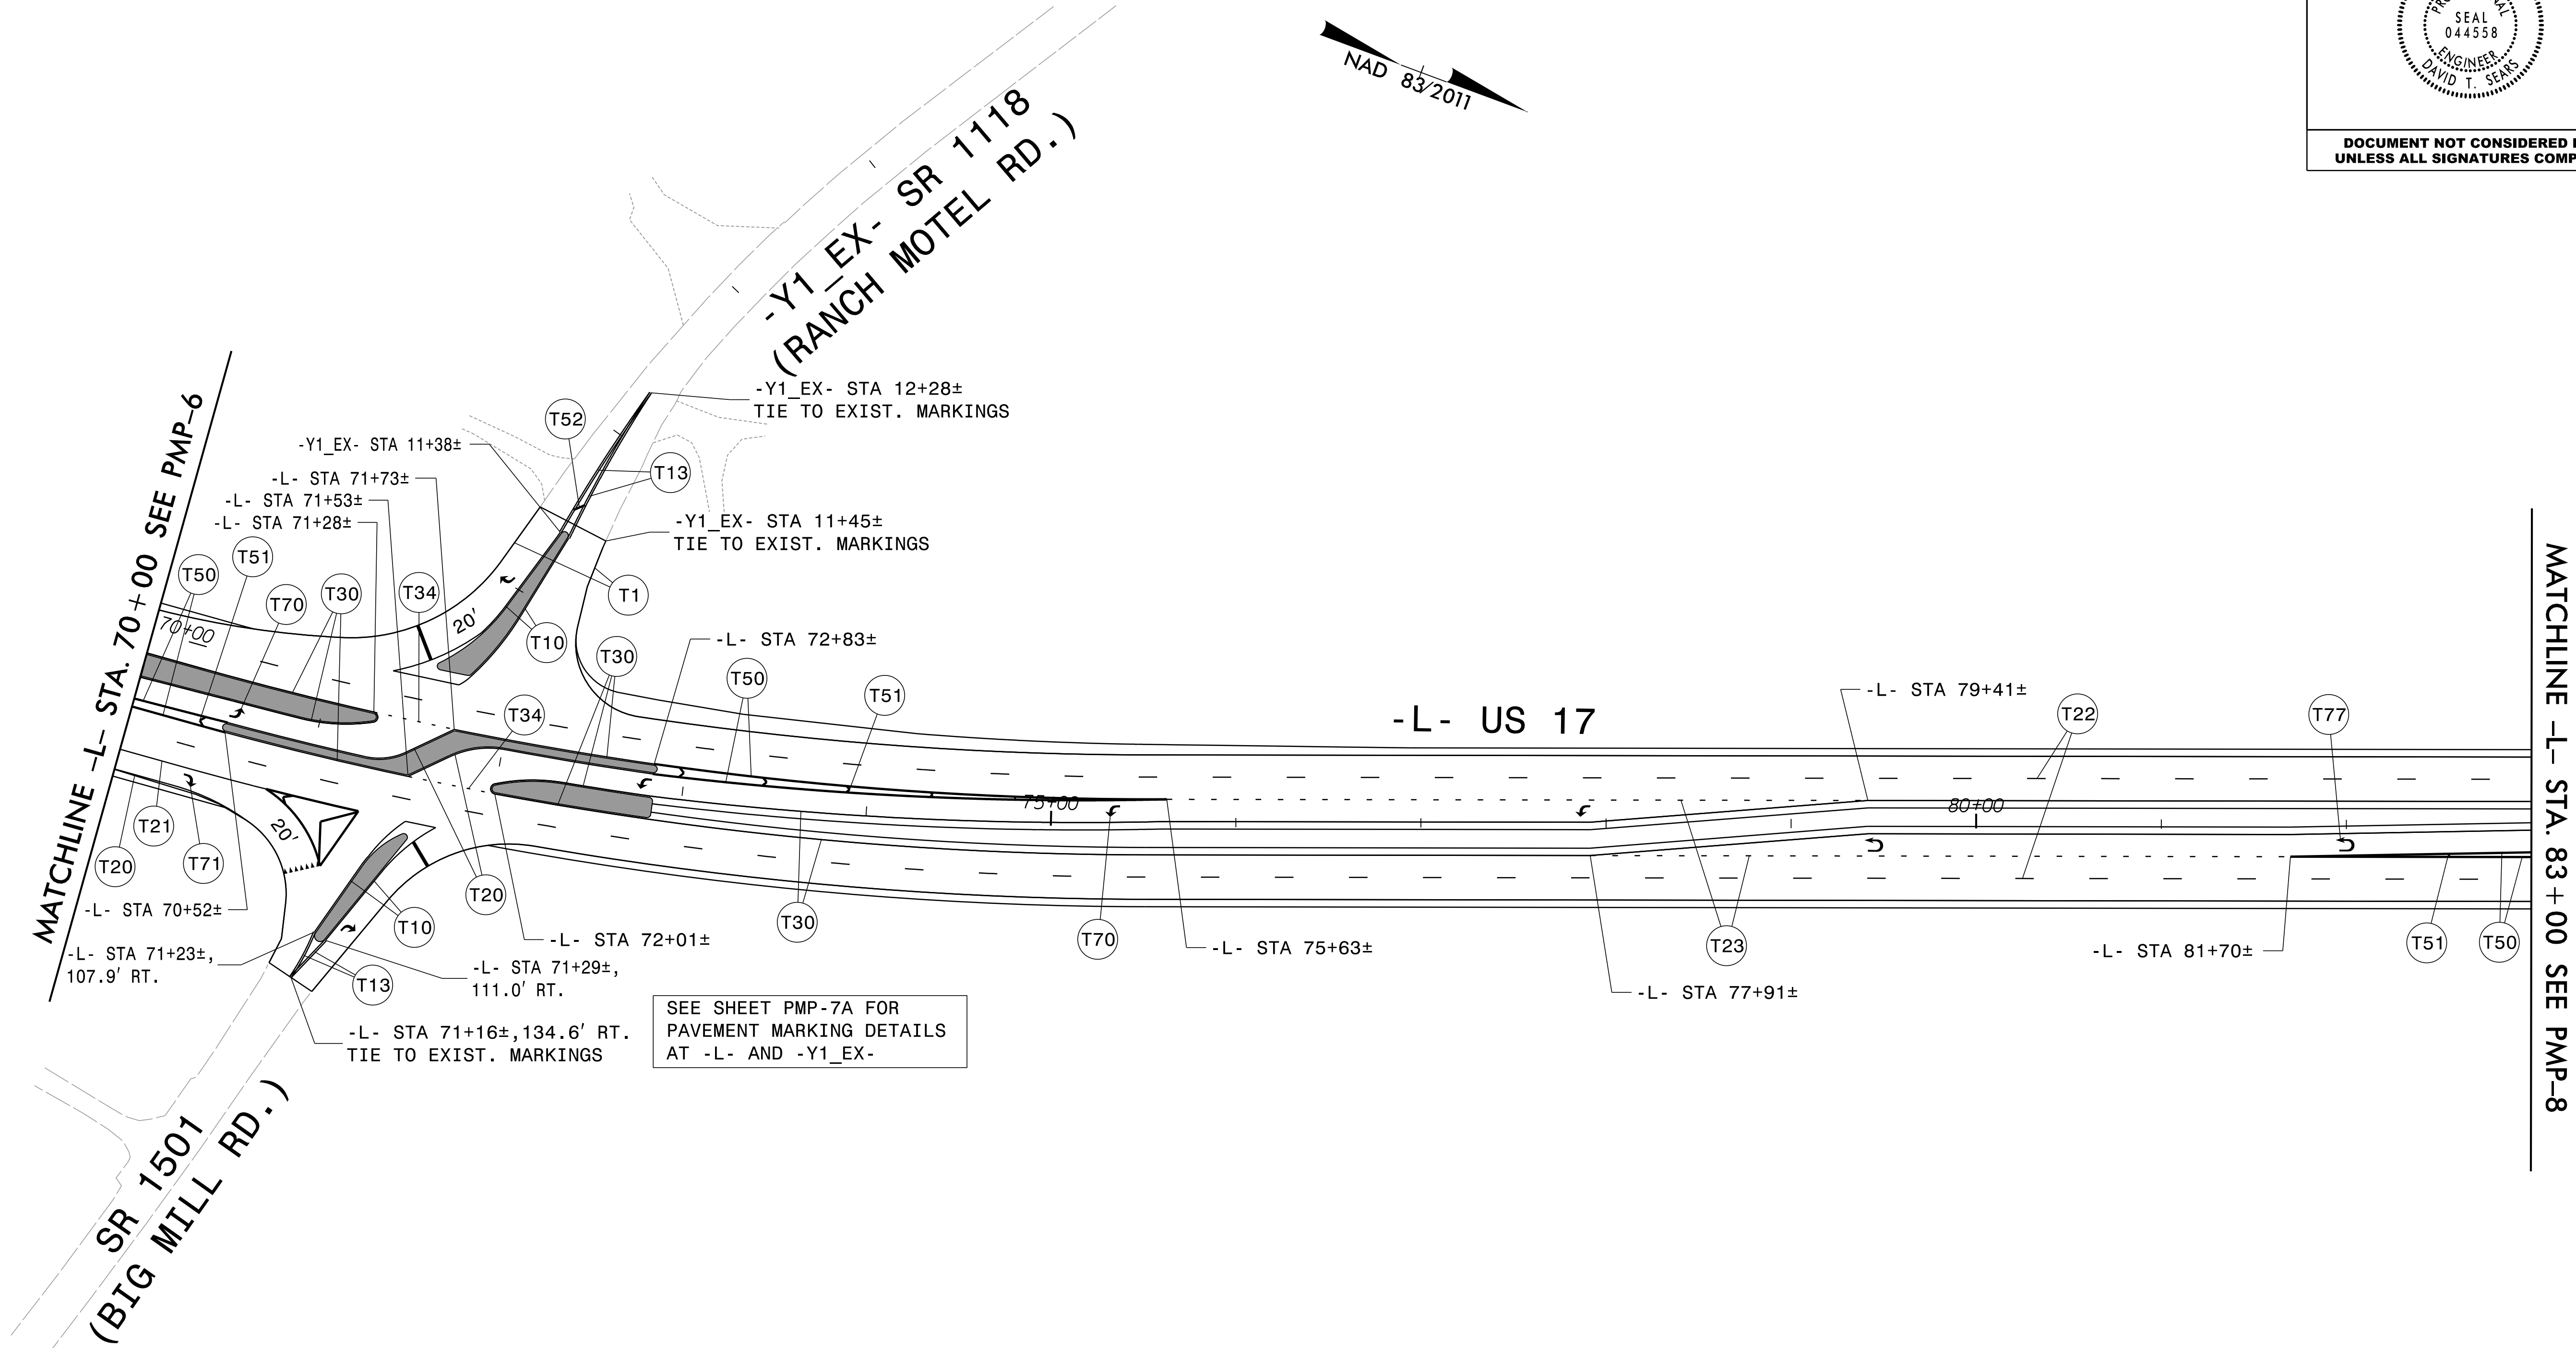

ALL LANES WIDTHS ARE 12' WIDE
UNLESS OTHERWISE NOTED ON PLANS.
SHOULDER WIDTHS VARY.

PAVEMENT MARKING DETAIL

RK&K
P: (919) 878-9560
8601 Six Forks Road, Forum 1, Suite 700
Raleigh, North Carolina 27615-3960
NC License No. F-0112

Engineers | Construction Managers | Planners | Scientists
www.rkk.com

Responsive People | Creative Solutions