


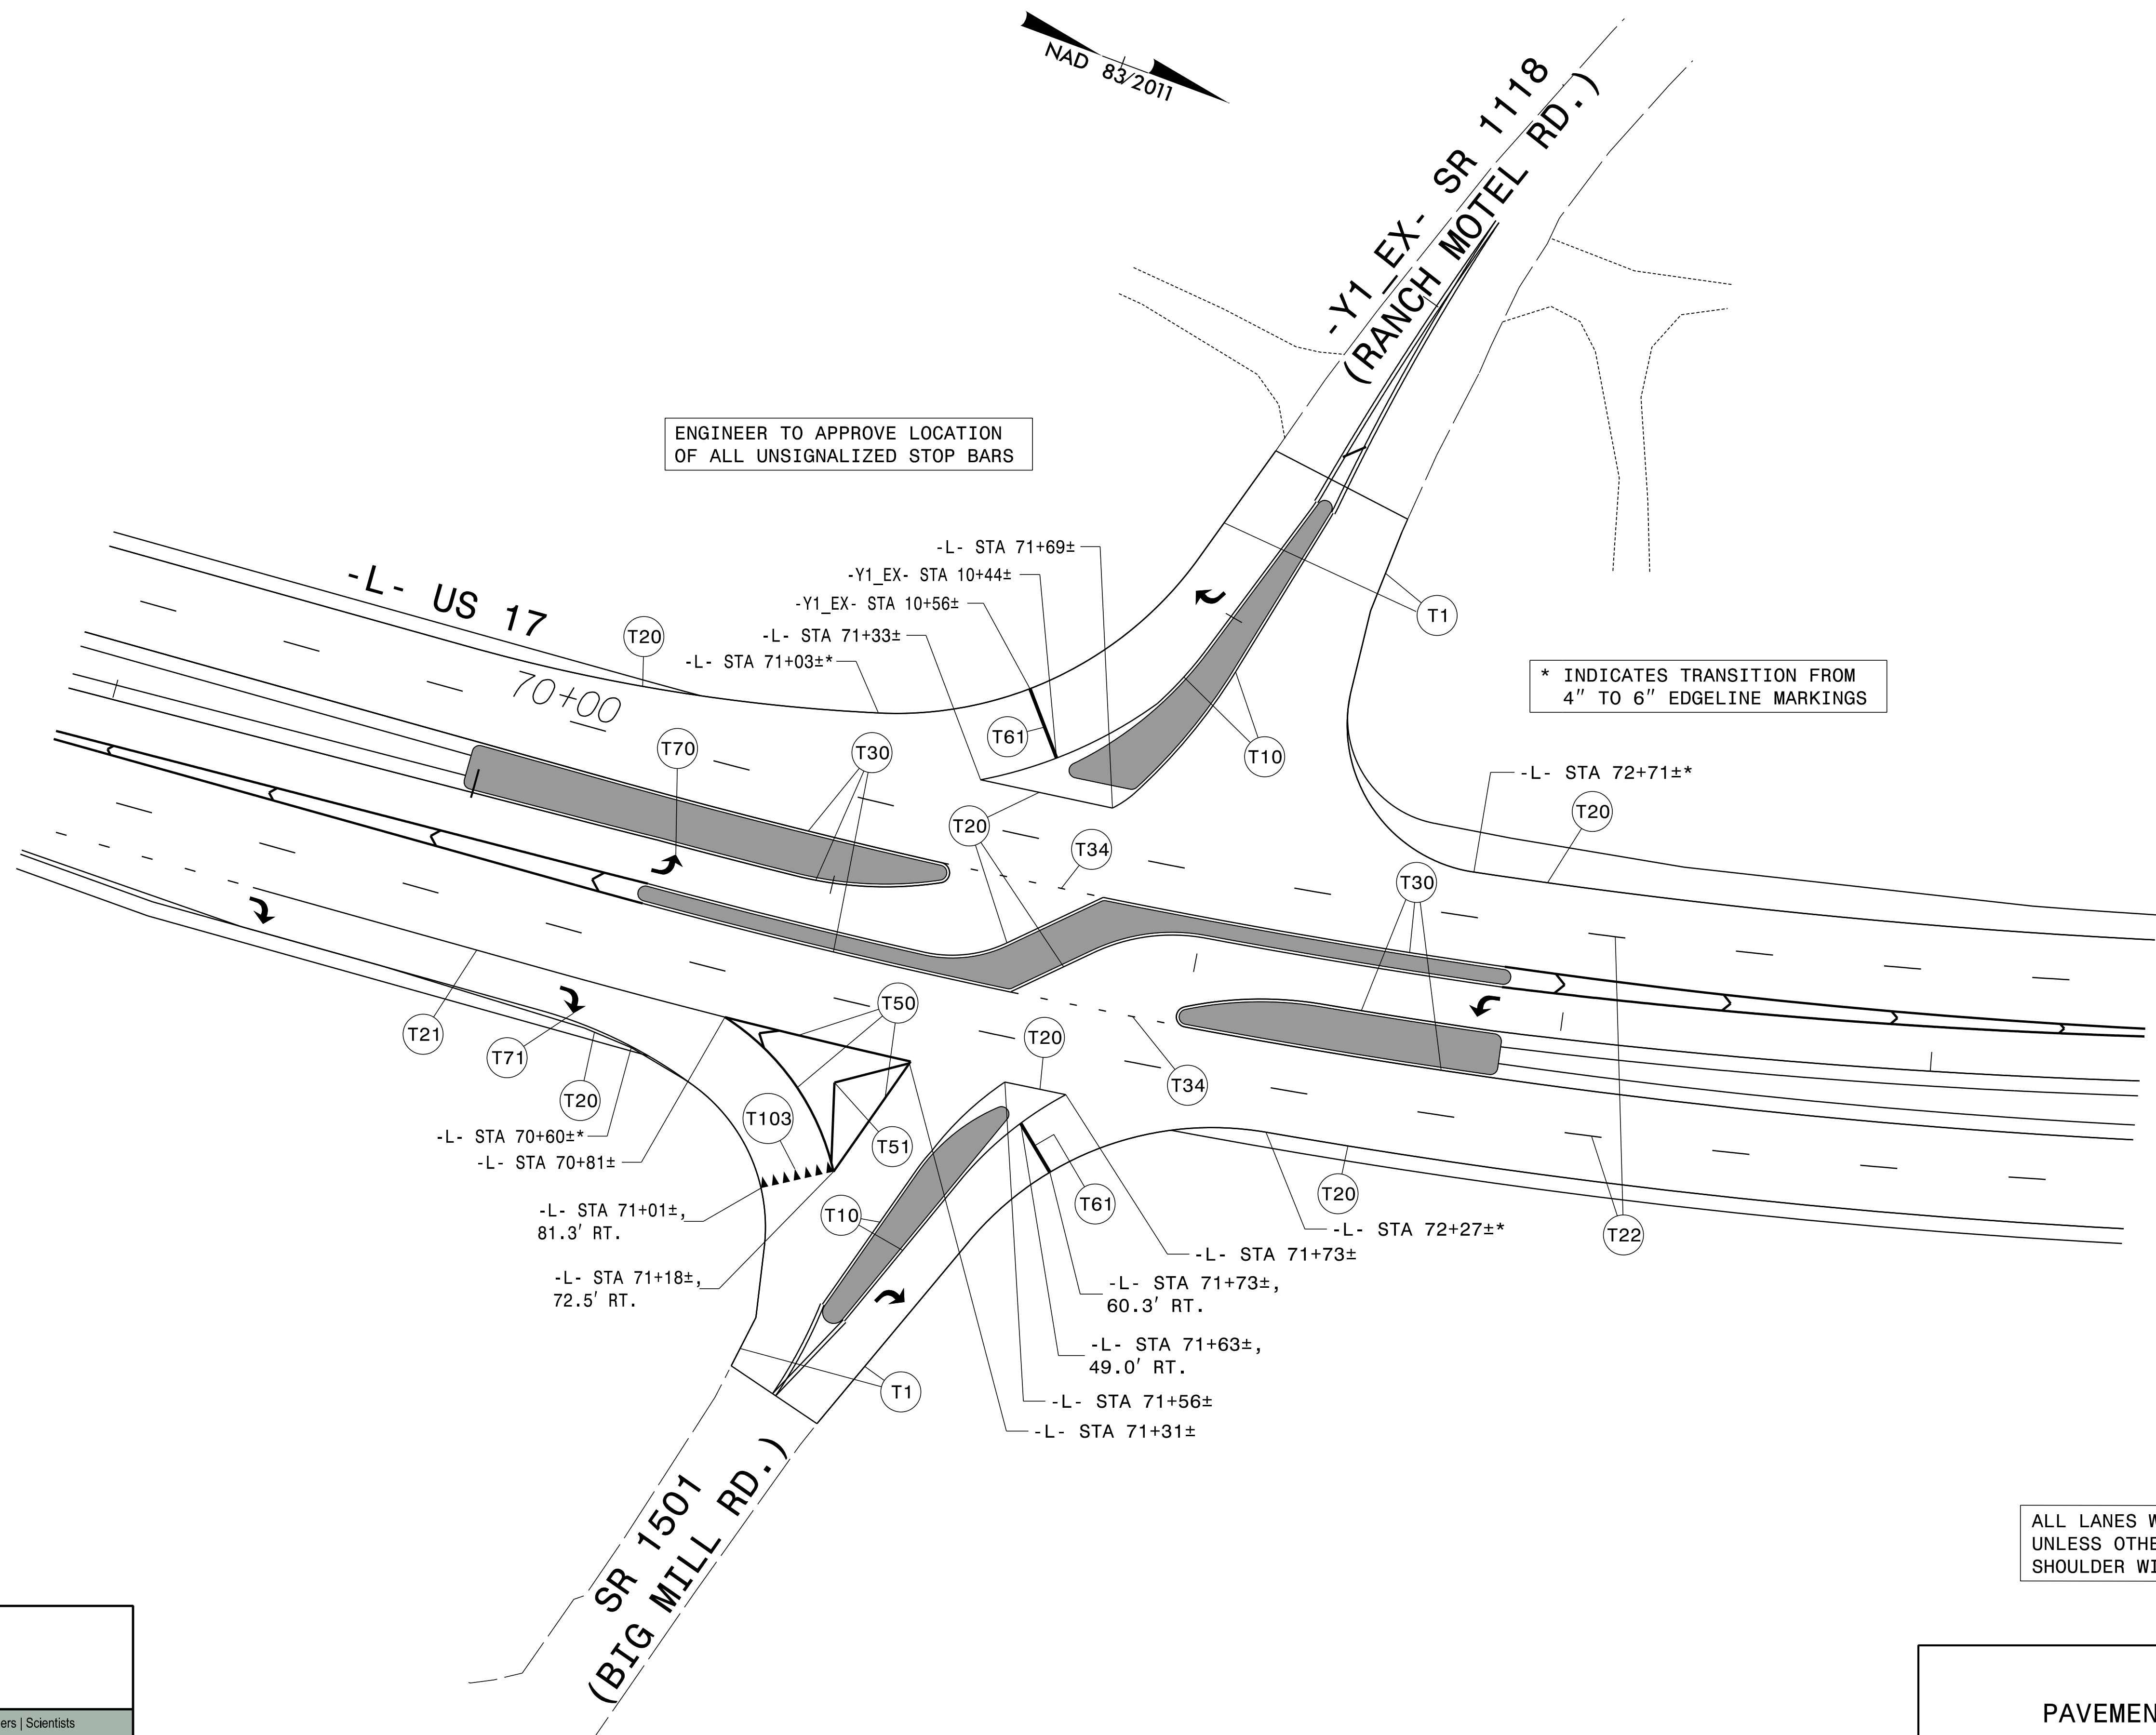

ALL LANES WIDTHS ARE 12' WIDE
UNLESS OTHERWISE NOTED ON PLANS.
SHOULDER WIDTHS VARY.

PAVEMENT MARKING DETAIL