

8/17/99


7/10/2026
R:\Projects\Hydraulics\CADD\PSH\EC\R-5810_EC_psh10.dgn
mboyle

PROJECT REFERENCE NO.		SHEET NO.	
R-5810		EC-10/CONST.10	
RW SHEET NO.		HYDRAULICS ENGINEER	
ROADWAY DESIGN ENGINEER			

NOTE:
PLACE TEMPORARY ROCK SEDIMENT DAMS TYPE - B
AND TEMPORARY ROCK SILT CHECKS TYPE - A AT
DRAINAGE OUTLETS.

CLEARING AND GRUBBING
EROSION CONTROL FOR
CONSTRUCTION SHEET 10

NOTE:
UTILIZE FABRIC INSERT INLET PROTECTION IN LIEU OF
TYPE C INLET PROTECTION WHERE WATER MIGHT POND
ON ROADWAY USED BY PUBLIC TRAFFIC.

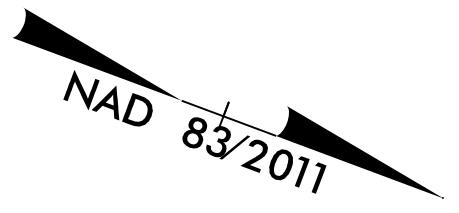

MATCHLINE -L- STA. 83 + 00 SEE SHEET 9

MATCHLINE -L- STA. 96 + 00 SEE SHEET 11

